


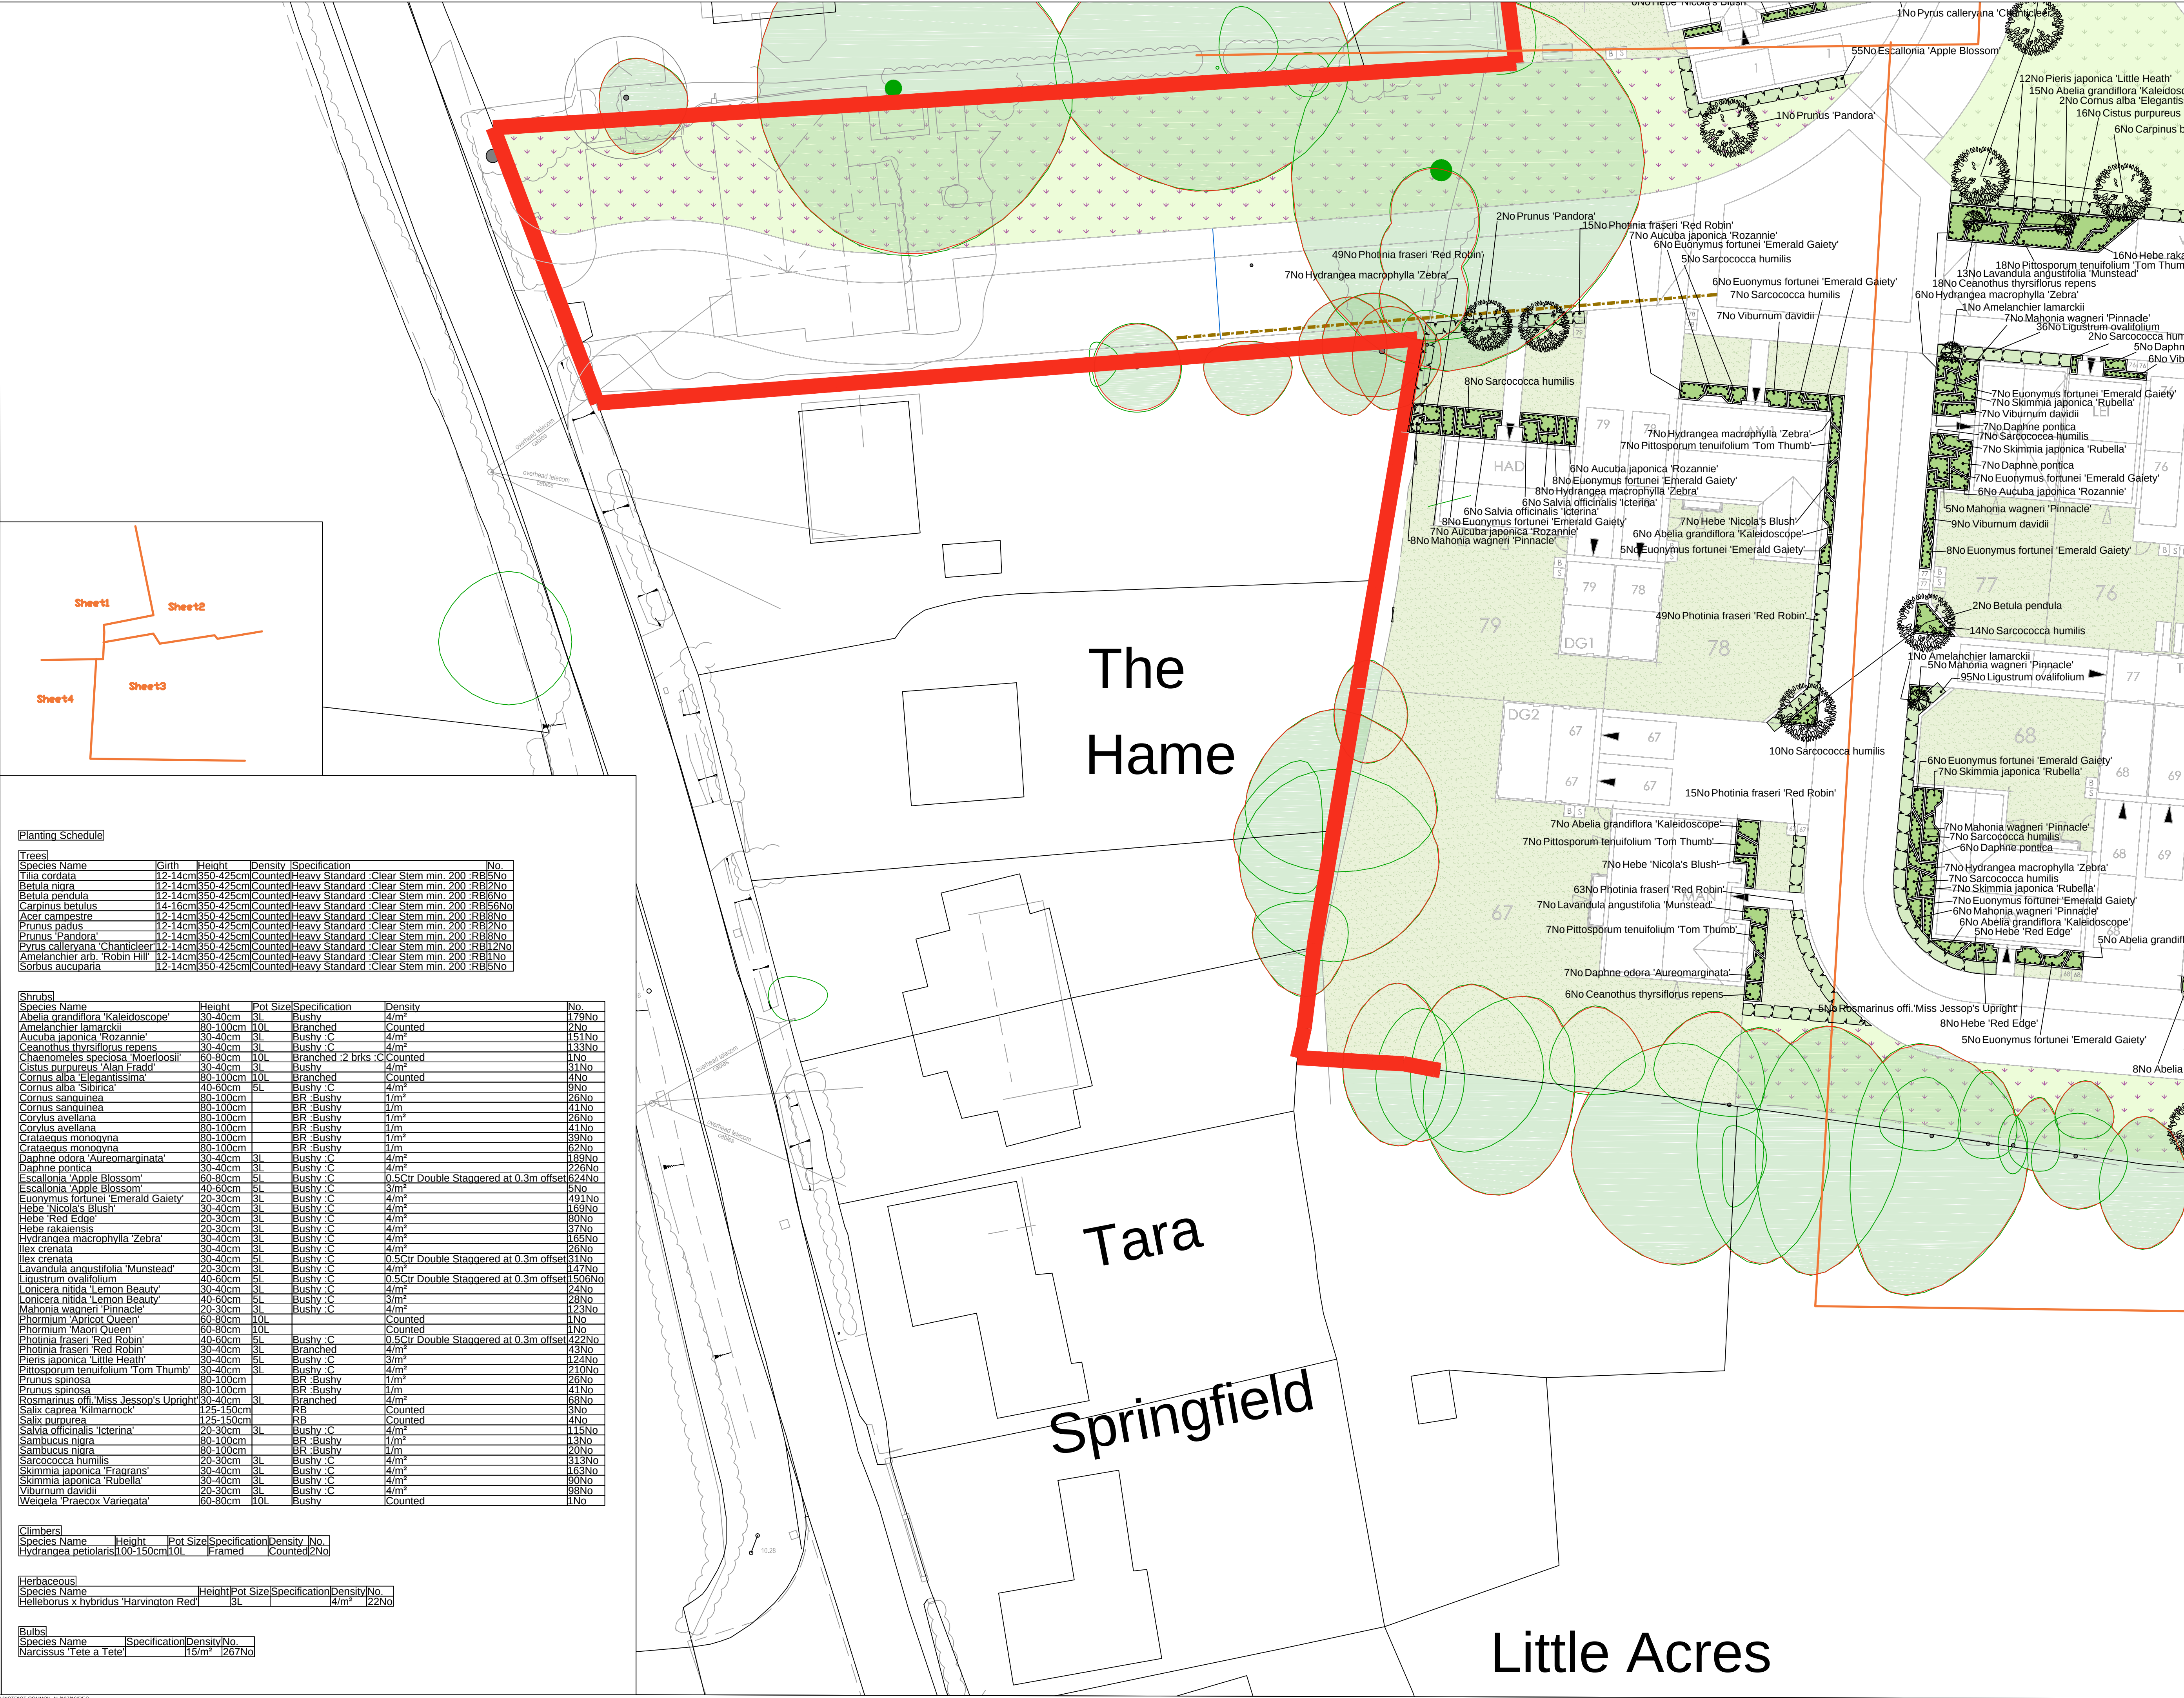

Planting Schedule						
Trees						
Species Name	Girth	Height	Density	Specification	No.	
Tilia cordata	12-14cm	350-425cm	Counted	Heavy Standard - Clear Stem min. 200	RB	5No
Betula nigra	12-14cm	350-425cm	Counted	Heavy Standard - Clear Stem min. 200	RB	2No
Betula pendula	12-14cm	350-425cm	Counted	Heavy Standard - Clear Stem min. 200	RB	6No
Cornus betulus	12-14cm	350-425cm	Counted	Heavy Standard - Clear Stem min. 200	RB	5No
Acer campestre	12-14cm	350-425cm	Counted	Heavy Standard - Clear Stem min. 200	RB	8No
Prunus padus	12-14cm	350-425cm	Counted	Heavy Standard - Clear Stem min. 200	RB	2No
Prunus 'Pandora'	12-14cm	350-425cm	Counted	Heavy Standard - Clear Stem min. 200	RB	8No
Pyrus calleryana 'Chanticleer'	12-14cm	350-425cm	Counted	Heavy Standard - Clear Stem min. 200	RB	12No
Amelanchier arb. 'Robin Hill'	12-14cm	350-425cm	Counted	Heavy Standard - Clear Stem min. 200	RB	1No
Sorbus aucuparia	12-14cm	350-425cm	Counted	Heavy Standard - Clear Stem min. 200	RB	5No
Shrubs						
Species Name	Height	Pot Size	Specification	Density	No.	
Abelia grandiflora 'Kaleidoscope'	30-40cm	3L	Bushy	4/m²	2No	
Amelanchier lamarckii	80-100cm	10L	Branched	Counted	151No	
Aucuba japonica 'Rozannie'	30-40cm	3L	Bushy	4/m²	133No	
Ceanothus thyrsiflorus repens	30-40cm	3L	Bushy	4/m²	133No	
Chaenomeles speciosa 'Moerloosi'	60-80cm	10L	Branched - 2 brks	Counted	1No	
Cistus purpureus 'Alan Fradd'	30-40cm	3L	Bushy	4/m²	31No	
Cornus alba 'Elegantissima'	80-100cm	10L	Branched	Counted	4No	
Cornus alba 'Sibirica'	40-60cm	5L	Bushy	4/m²	9No	
Cornus sanguinea	80-100cm	BR	Bushy	1/m²	26No	
Cornus sanguinea	80-100cm	BR	Bushy	1/m²	41No	
Corylus avellana	80-100cm	BR	Bushy	1/m²	26No	
Corylus avellana	80-100cm	BR	Bushy	1/m²	41No	
Crataegus monogyna	80-100cm	BR	Bushy	1/m²	39No	
Crataegus monogyna	80-100cm	BR	Bushy	1/m²	62No	
Daphne odora 'Aureomarginata'	30-40cm	3L	Bushy	4/m²	189No	
Daphne pontica	30-40cm	3L	Bushy	4/m²	226No	
Escallonia 'Apple Blossom'	60-80cm	5L	Bushy	0.5Ctr Double Staggered at 0.3m offset	624No	
Escallonia 'Apple Blossom'	40-60cm	3L	Bushy	3/m²	5No	
Euonymus fortunei 'Emerald Gaiety'	20-30cm	3L	Bushy	4/m²	491No	
Hebe 'Nicola's Blush'	30-40cm	3L	Bushy	4/m²	169No	
Hebe 'Red Edge'	20-30cm	3L	Bushy	4/m²	80No	
Hebe rakalensis	20-30cm	3L	Bushy	4/m²	87No	
Hydrangea macrophylla 'Zebra'	30-40cm	3L	Bushy	4/m²	165No	
Ilex crenata	30-40cm	3L	Bushy	4/m²	26No	
Ilex crenata	30-40cm	5L	Bushy	0.5Ctr Double Staggered at 0.3m offset	31No	
Lavandula angustifolia 'Munstead'	20-30cm	3L	Bushy	4/m²	147No	
Ligustrum ovalifolium	40-60cm	5L	Bushy	0.5Ctr Double Staggered at 0.3m offset	1506No	
Lonicera nitida 'Lemon Beauty'	30-40cm	3L	Bushy	4/m²	24No	
Lonicera nitida 'Lemon Beauty'	40-60cm	5L	Bushy	3/m²	26No	
Mahonia wagneri 'Pinnacle'	20-30cm	3L	Bushy	4/m²	133No	
Phormium 'Apricot Queen'	60-80cm	10L	Counted	1No		
Phormium 'Maori Queen'	60-80cm	10L	Counted	1No		
Photinia fraseri 'Red Robin'	40-60cm	5L	Bushy	0.5Ctr Double Staggered at 0.3m offset	422No	
Photinia fraseri 'Red Robin'	30-40cm	3L	Branched	4/m²	43No	
Pieris japonica 'Little Heath'	30-40cm	3L	Bushy	3/m²	174No	
Pittosporum tenuifolium 'Tom Thumb'	30-40cm	3L	Bushy	4/m²	210No	
Prunus spinosa	80-100cm	BR	Bushy	1/m²	26No	
Prunus spinosa	80-100cm	BR	Bushy	1/m²	41No	
Rosmarinus off. 'Miss Jessop's Upright'	30-40cm	3L	Branched	4/m²	68No	
Salix caprea 'Kilmarnock'	125-150cm	RB	Counted	3No		
Salix purpurea	125-150cm	RB	Counted	4No		
Salvia officinalis 'Icterina'	20-30cm	3L	Bushy	4/m²	115No	
Sambucus nigra	80-100cm	BR	Bushy	1/m²	13No	
Sambucus nigra	80-100cm	BR	Bushy	1/m²	20No	
Sarcococca humilis	20-30cm	3L	Bushy	4/m²	313No	
Skimmia japonica 'Fragrans'	30-40cm	3L	Bushy	4/m²	163No	
Skimmia japonica 'Rubella'	30-40cm	3L	Bushy	4/m²	80No	
Viburnum davidii	20-30cm	3L	Bushy	4/m²	98No	
Weigela 'Praecox Variegata'	60-80cm	10L	Bushy	Counted	1No	
Climbers						
Species Name	Height	Pot Size	Specification	Density	No.	
Hydrangea petiolaris	100-150cm	10L	Framed	Counted	2No	
Herbaceous						
Species Name	Height	Pot Size	Specification	Density	No.	
Helleborus x hybridus 'Harvington Red'	3L			4/m²	122No	
Bulbs						
Species Name	Specification	Density	No.			
Narcissus 'Tete a Tete'	115/m²	1267No				

SPECIFICATION

All works generally, to comply with the written Soft Landscape Specification.

NOTE: DO NOT SCALE FROM DRAWING

Legend

- Existing trees to be retained and protected during construction
- Proposed tree planting within soft landscape. See detail on sheet 1
- Proposed specimen shrub planting to receive short angular staking on half standards with expandable tree ties. Irrigation tubing to root system of specimens as required
- Proposed climbing plants to be trained up adjacent wall/ fence/pergola with galvanised wires and hook set 250mm apart with support canes removed prior to planting
- Proposed hedge planting to be planted in a double staggered row adjacent wall/ fence/pergola with galvanised wires and hook set 250mm apart with support canes removed prior to planting
- Proposed mixed native hedge planting to be planted in a double staggered row adjacent wall/ fence/pergola with galvanised wires and hook set 250mm apart with support canes removed prior to planting
- Proposed shrub planting to receive 75mm bark mulch after planting operations
- Proposed grass areas to receive good quality amenity grass turves laid in line with good horticultural practices
- Proposed grassland areas, to be seeded with EG9 Grass Mixture grass seed mix as supplied by Emorsgate Seeds and sown at 5 grams per msq, or similar and approved
- Proposed Species Rich Lawn Turf (WFT Species-Rich-26) as supplied by Wildflower Turf
- Cut lines

08.06.16

Rev

Date

Comments

Details

JD

Drawn

ACD ENVIRONMENTAL

Ecology

Archaeology

Arboriculture

Landscape Architecture

ACD at these offices:

Rodbourne Rail Business Centre, Grange Lane, Malmesbury, SN16 0ES

Tel: 01666 825646

Courtyard House, Mill Lane, Godalming, GU7 1EY

Tel: 01483 425714

Suite 6, Crescent House, Yonge Close, Eastleigh, SO50 9SX

Tel: 02382 026 300

email: mail@acdenv.co.uk

www.acdenvironmental.co.uk

DAVID WILSON HOMES

scheme: Hook Lane, Westergate

client: David Wilson Homes

drawing: Landscape Proposals

date: May 2016

scale: 1:200@A1

drawing no: BDWS20440 11 sheet4

drawn: DC

checked: AE

Copyright of ACD Environmental Ltd. All rights described in Chapter IV of the Copyright, Designs and Patents Act 1988 have been generally asserted: 2011. Copyright of this plan remains with ACD until all fees have been paid in full.