


Path (um)

## NOTES


1. All dimensions are in metres unless stated otherwise.
2. Do not scale this drawing.
3. Site layout shown in this drawing is based on Carlton Design Partnership Site Layout, drawing number 160104/SL Rev R dated 28/04/16.
4. Topographic Survey as per Siteline Provisional Survey, drawing number 36W2001A dated February 2016.

## KEY

Surface Water Housing Catchment  
Area = 5378m<sup>2</sup>

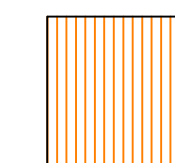

Surface Water Hardstanding Catchment  
Area = 9532m<sup>2</sup>

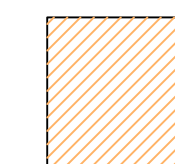

SCALE BAR 1:500 at A1

© Crown copyright. All rights reserved. Licence number 100042156

Aldingbourne  
Primary School

Rev. Date Details By Chkd/Appd

Client:-




Site:-  
Hook Lane  
Westergate  
West Sussex

Drawing Title:-  
PROPOSED SURFACE  
WATER CATCHMENT  
LAYOUT

Date: May 2016 Scales: 1:500 at A1  
Drawn: KJ Checked: TS Approved: TS

Drawing No. BSO/E4462/015

# PRELIMINARY

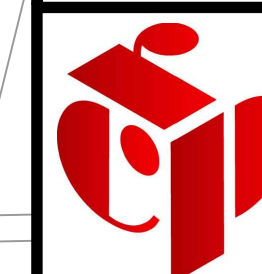

Rogers Cory Partnership  
Civil, Structural and Architectural Consultants  
the old school old school road  
hook hampshire rg27 9nj  
t 01256 769269 e mail@rcpcconsultants.co.uk  
f 01256 763048 w rcpcconsultants.co.uk