


NOTE: DO NOT SCALE FROM DRAWING

	Existing trees to be retained and protected during construction
	Proposed tree planting within soft landscape. See detail on sheet 1
	Proposed specimen shrub planting to receive short angular staining on half standards with expandable tree ties. Irrigation tubing to root system of specimens as required
	Proposed climbing plants to be trained up adjacent wall / fence/pergola with galvanised wires and hook set 250mm apart with support canes removed prior to planting
	Proposed hedge planting to be planted in a double staggered row 300mm apart and at 500mm centres in each row. To be maintained at 1m height
	Proposed mixed native hedge planting to be planted in a double staggered row 300mm apart and at 500mm centres in each row. To be maintained at 1m height and 1.8m height adjacent to site boundaries
	Proposed shrub planting to receive 75mm bark mulch after planting operations
	Proposed grass areas to receive good quality amenity grass turves laid in line with good horticultural practices
	Proposed grassland areas, to be seeded with EG9 Grass Mixture grass seed mix as supplied by Emorgate Seeds and sown at 5 grams per msq, or similar and approved
	Proposed Species Rich Lawn Turf (WFT-Species-Rich-26) as supplied by Wildflower Turf
	Cut lines

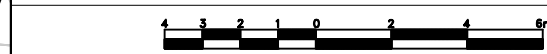

ACD
ENVIRONMENTAL

ACD at these offices:
Rodbourne Rail Business Centre, Grange Lane,
Malmesbury, SN16 0ES
Tel: 01666 825646

Suite 6, Crescent House, Yonge Close, Eastleigh, SO50 9SX
Tel: 02382 026 300
email: mail@acdenv.co.uk
www.acdenvironmental.co.uk

drawing: Landscape Proposals
date: May 2016
scale: 1:200@A1
drawing no: BDWS20440 11B sheet4
drawn: DC checked: AE

Copyright of ACD Environmental Ltd. All rights described in Chapter IV of the Copyright, Designs and Patents Act 1988 have been generally asserted: 2011. Copyright of this plan remains with ACD until all fees have been paid in full.