


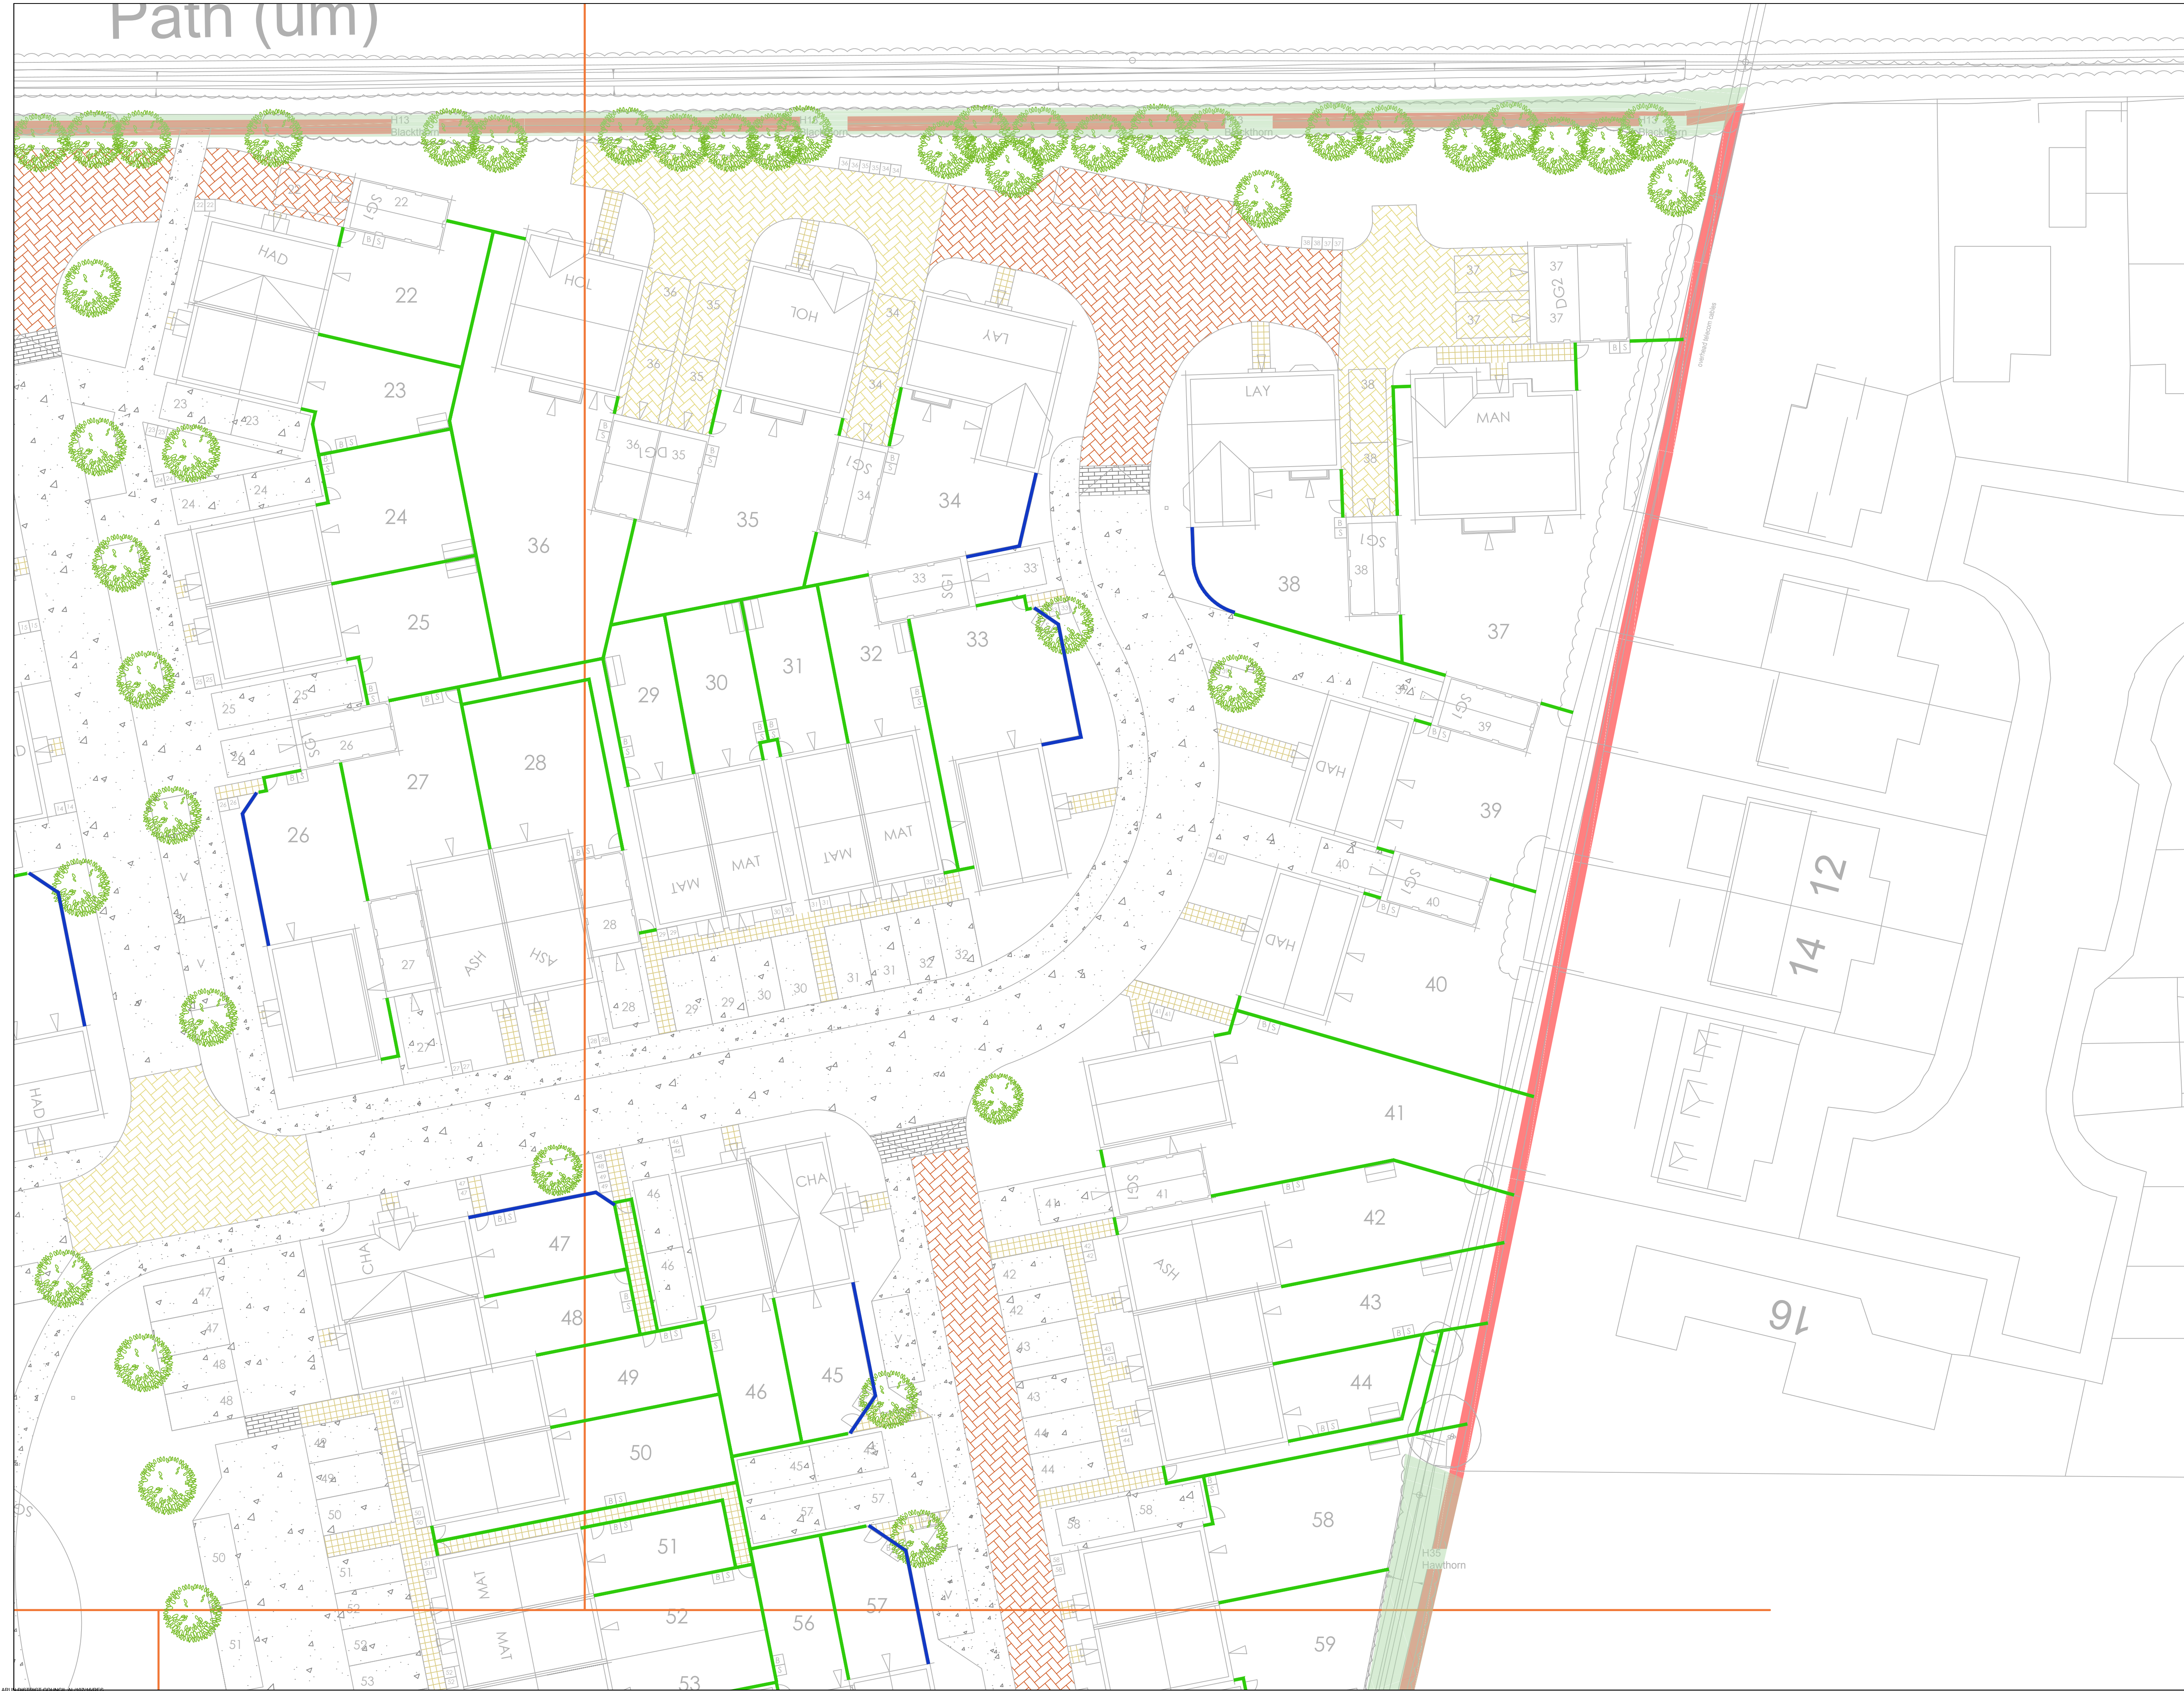

Path (um)

SPECIFICATION
All works generally, to comply with the written Soft Landscape Specification.

NOTE: DO NOT SCALE FROM DRAWING

Legend

- Tarmac to roads, footpaths and driveways to be installed following engineer's details.
- Keyblok paving in brindle laid in herringbone to secondary routes from Marshalls or similar and approved. Laid to engineer's details.
- Keyblok paving in brindle laid in herringbone to tertiary routes and feature squares from Marshalls or similar and approved. Laid to engineer's details.
- Keyblok paving in pennant grey laid in stretcher bond to raised tables and between surface changes from Marshalls or similar and approved. Laid to engineer's details.
- Cobbles in pennant grey to overrun areas from Marshalls or similar and approved. Laid to engineer's details.
- Concrete slabs in natural to private footpaths and bin collection points, 45x45cm from Marshalls or similar and approved. Laid to engineer's details.
- 2m Brick Screen Wall. See Boundary Plan by Carlton for more details.
- 1.8m Close Board Fence. See Boundary Plan by Carlton for more details.



C	29.11.16	Sub Station Layout Change + addition of fences	JD
B	30.08.16	Comments	LS
A	09.06.16	Comments	JD
Rev	Date	Details	Drawn

ACD
ENVIRONMENTAL

Ecology
Archaeology
Arboriculture
Landscape Architecture

ACD at these offices:
Rodbourne Rail Business Centre, Grange Lane,
Malmesbury, SN16 0ES
Tel: 01666 825646

Courtyard House, Mill Lane, Godalming, GU7 1EY
Tel: 01483 425714

Suite 6, Crescent House, Yonge Close, Eastleigh, SO50 9SX
Tel: 02382 026 300
email: mail@acdenv.co.uk
www.acdenvironmental.co.uk

scheme: Hook Lane
Westergate
client: David Wilson Homes
drawing: Hard Landscape Proposals
date: May 2016
scale: 1:200@A1
drawing no: BDWS 20440 12C sheet 2of4
drawn: AE checked: DKM

Copyright of ACD Environmental Ltd. All rights described in Chapter IV of the Copyright, Designs and Patents Act 1988 have been generally asserted. 2011. Copyright of this plan remains with ACD until all fees have been paid in full.