

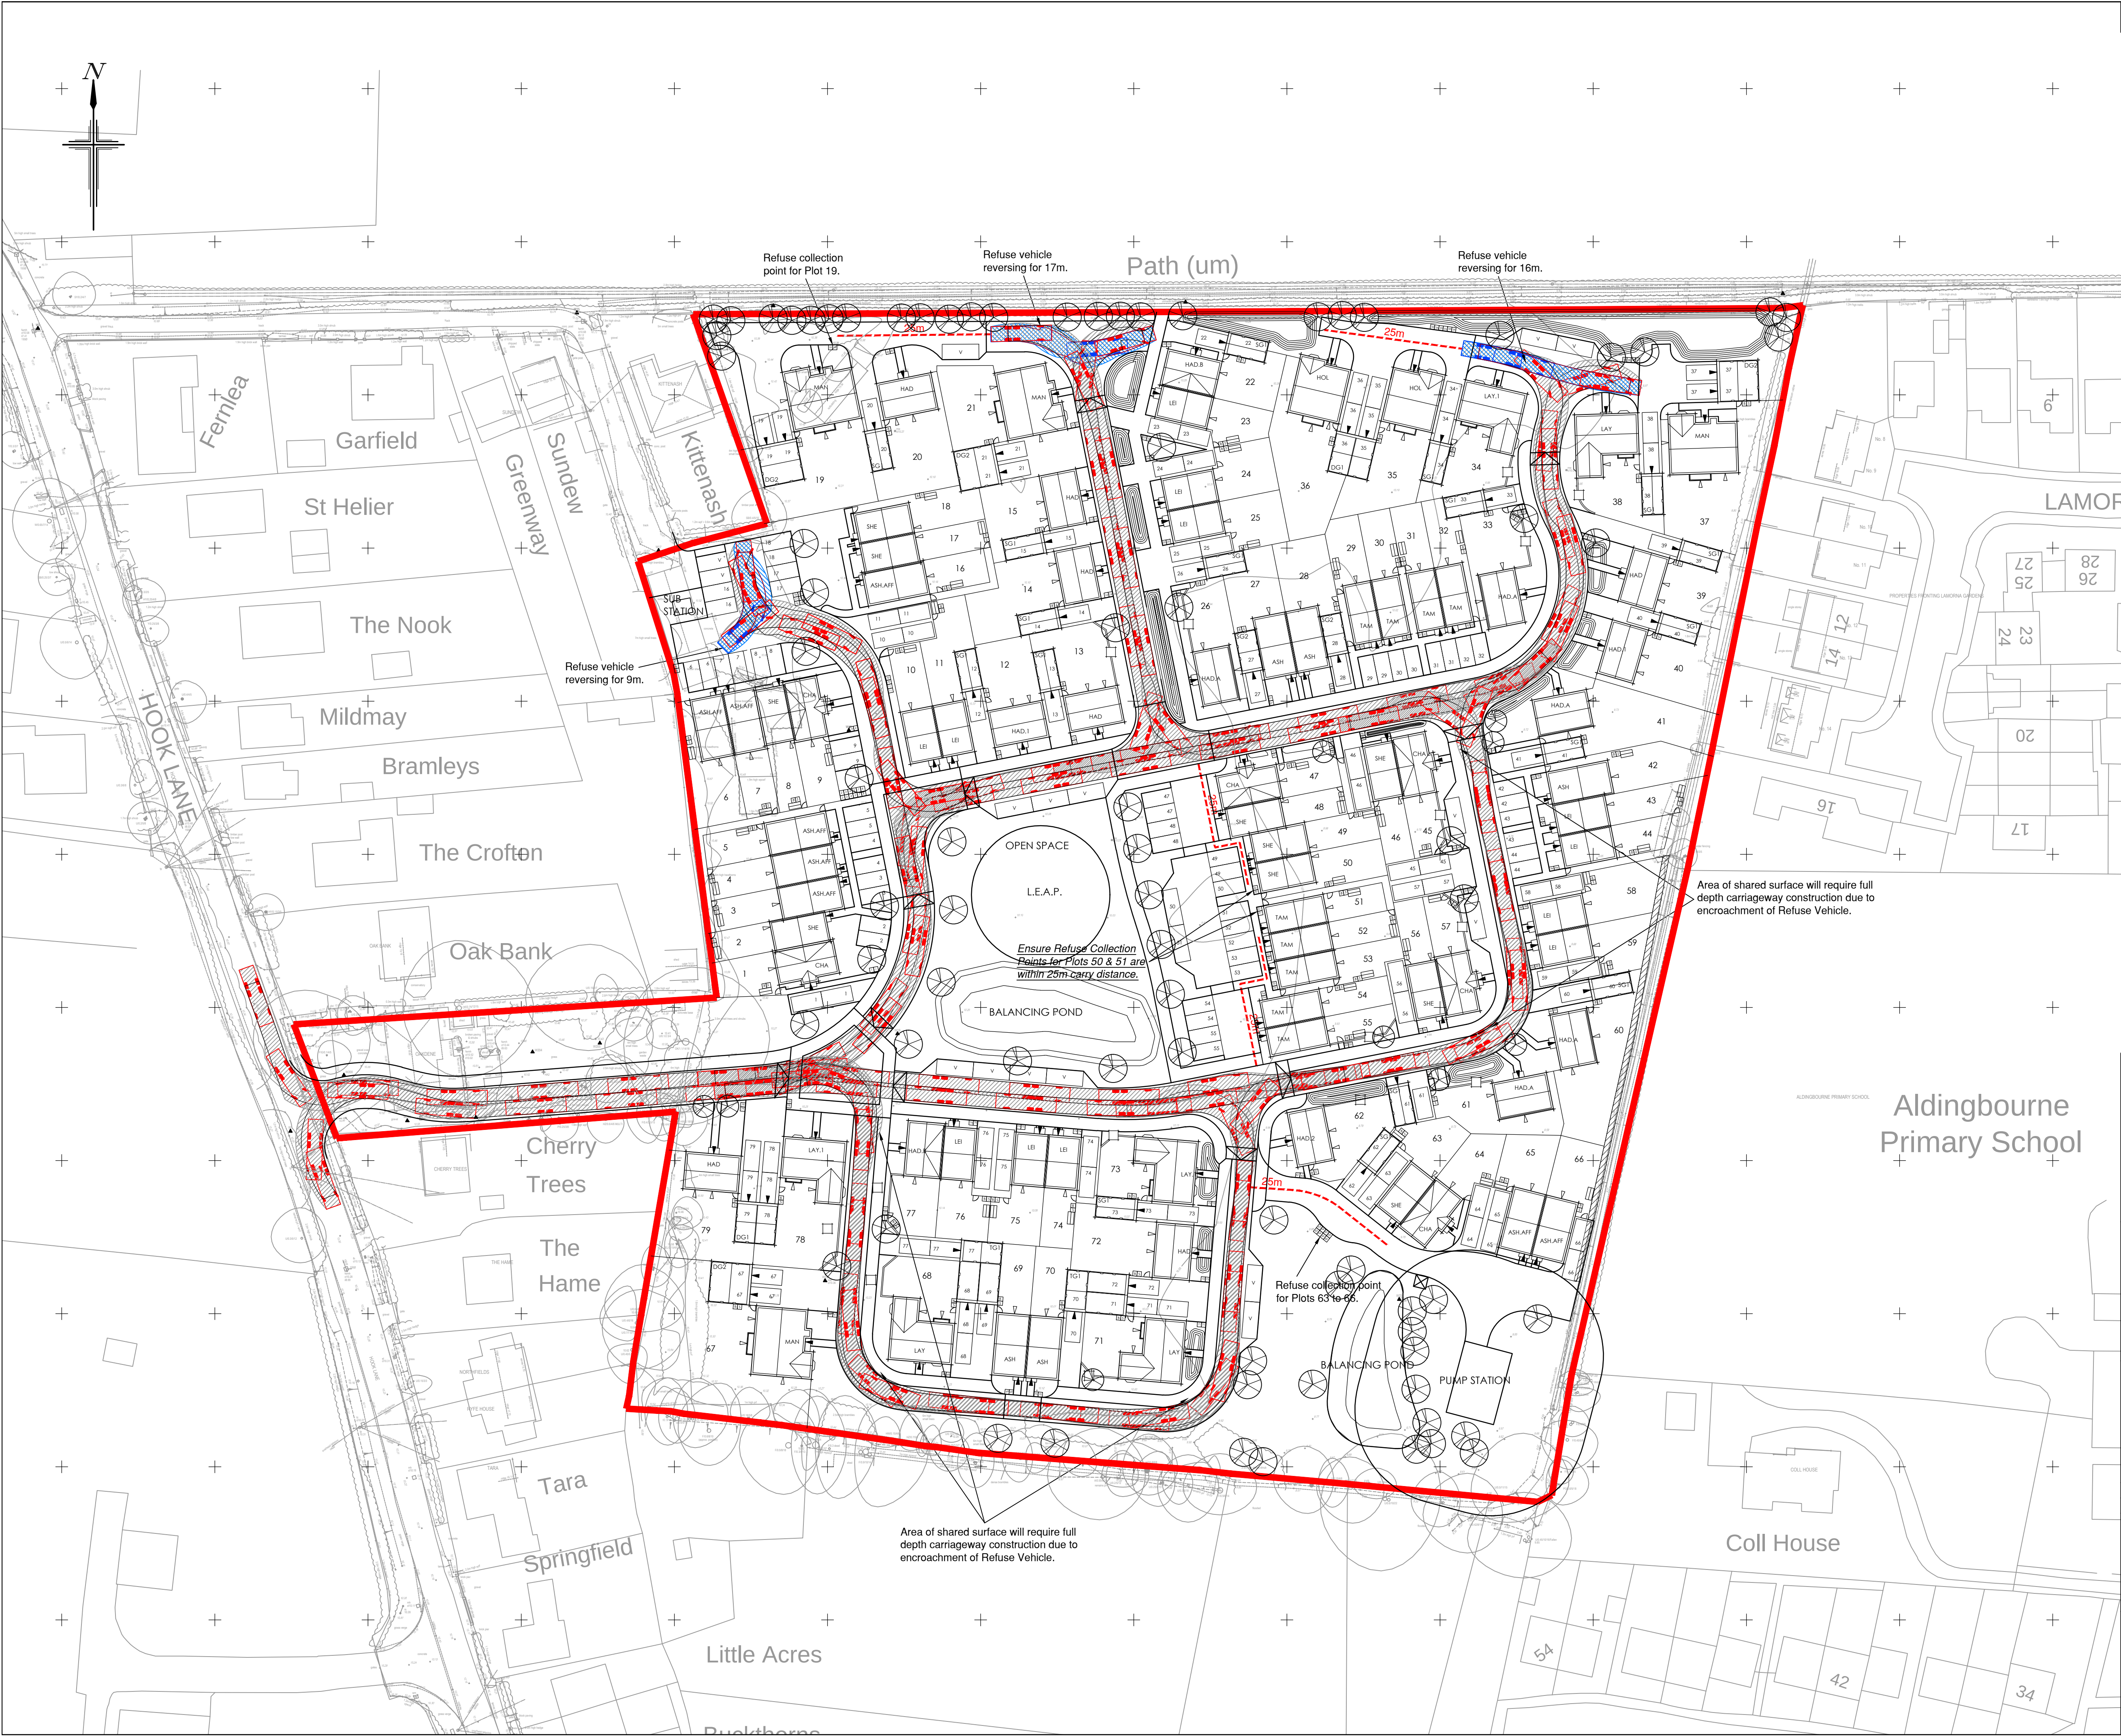


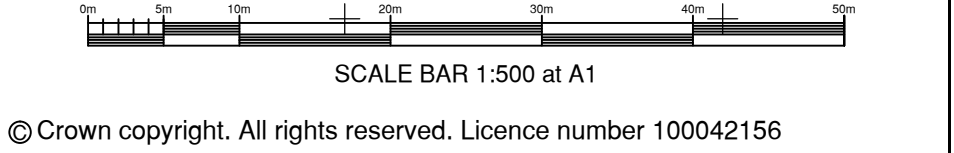

- NOTES**
1. Site layout shown in this drawing is based on Carlton Design Partnership Site Layout, drawing number 160104/SL Rev X dated 09/03/17.
 2. Topographic Survey as per Siteline Provisional Survey, drawing number 36W2001A dated February 2016.
 3. Layout review is subject to receipt of finalised layout proposal and the final highway layout design will be subject to the outcome of consultation with West Sussex County Council.
 4. Red indicates vehicle moving forward, blue indicates vehicle reversing.

- CONSIDERATIONS FOR REFUSE STRATEGY**
1. Allowable carry distance for bins for residents is 30m.
 2. Allowable carry distance for bins for refuse operatives is 25m, 10m for Eurobins.

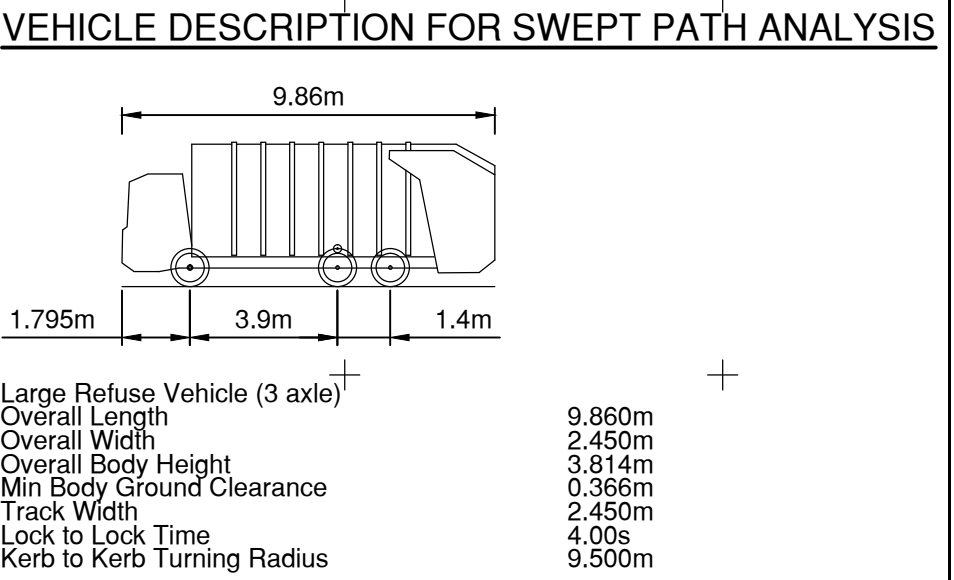

Rev.	Date	Details	By	Chkd	Appd
G	10.03.17	Updated to CDP Site Layout rev X issued 09-03-17.	KJ	SLW	TS
F	30.08.16	Drawing revised to latest site layout.	AC	TS	TS
E	16.05.16	Drawing revised to latest site layout. Tracking revised to suit.	AC	KJ	TS
D	18.04.16	Drawing revised to latest site layout. Tracking revised to suit.	AC	TS	TS
C	12.04.16	Drawing revised to latest site layout. Tracking revised to suit.	AC	TS	TS
B	07.04.16	Drawing revised to latest site layout. Tracking revised to suit.	AC	TS	TS
A	21.03.16	Drawing revised to latest site layout. Tracking revised to suit.	AC	TS	TS



Site:-
**Hook Lane
Westgate
West Sussex**

Drawing Title:-
**REFUSE VEHICLE
SWEEP PATH
ANALYSIS**

Date: February 2016 Scales: 1:500 at A1
Drawn: AC Checked: TS Approved: TS

Drawing No. **BSO/E4462/001 G**

FOR INFORMATION ONLY

