



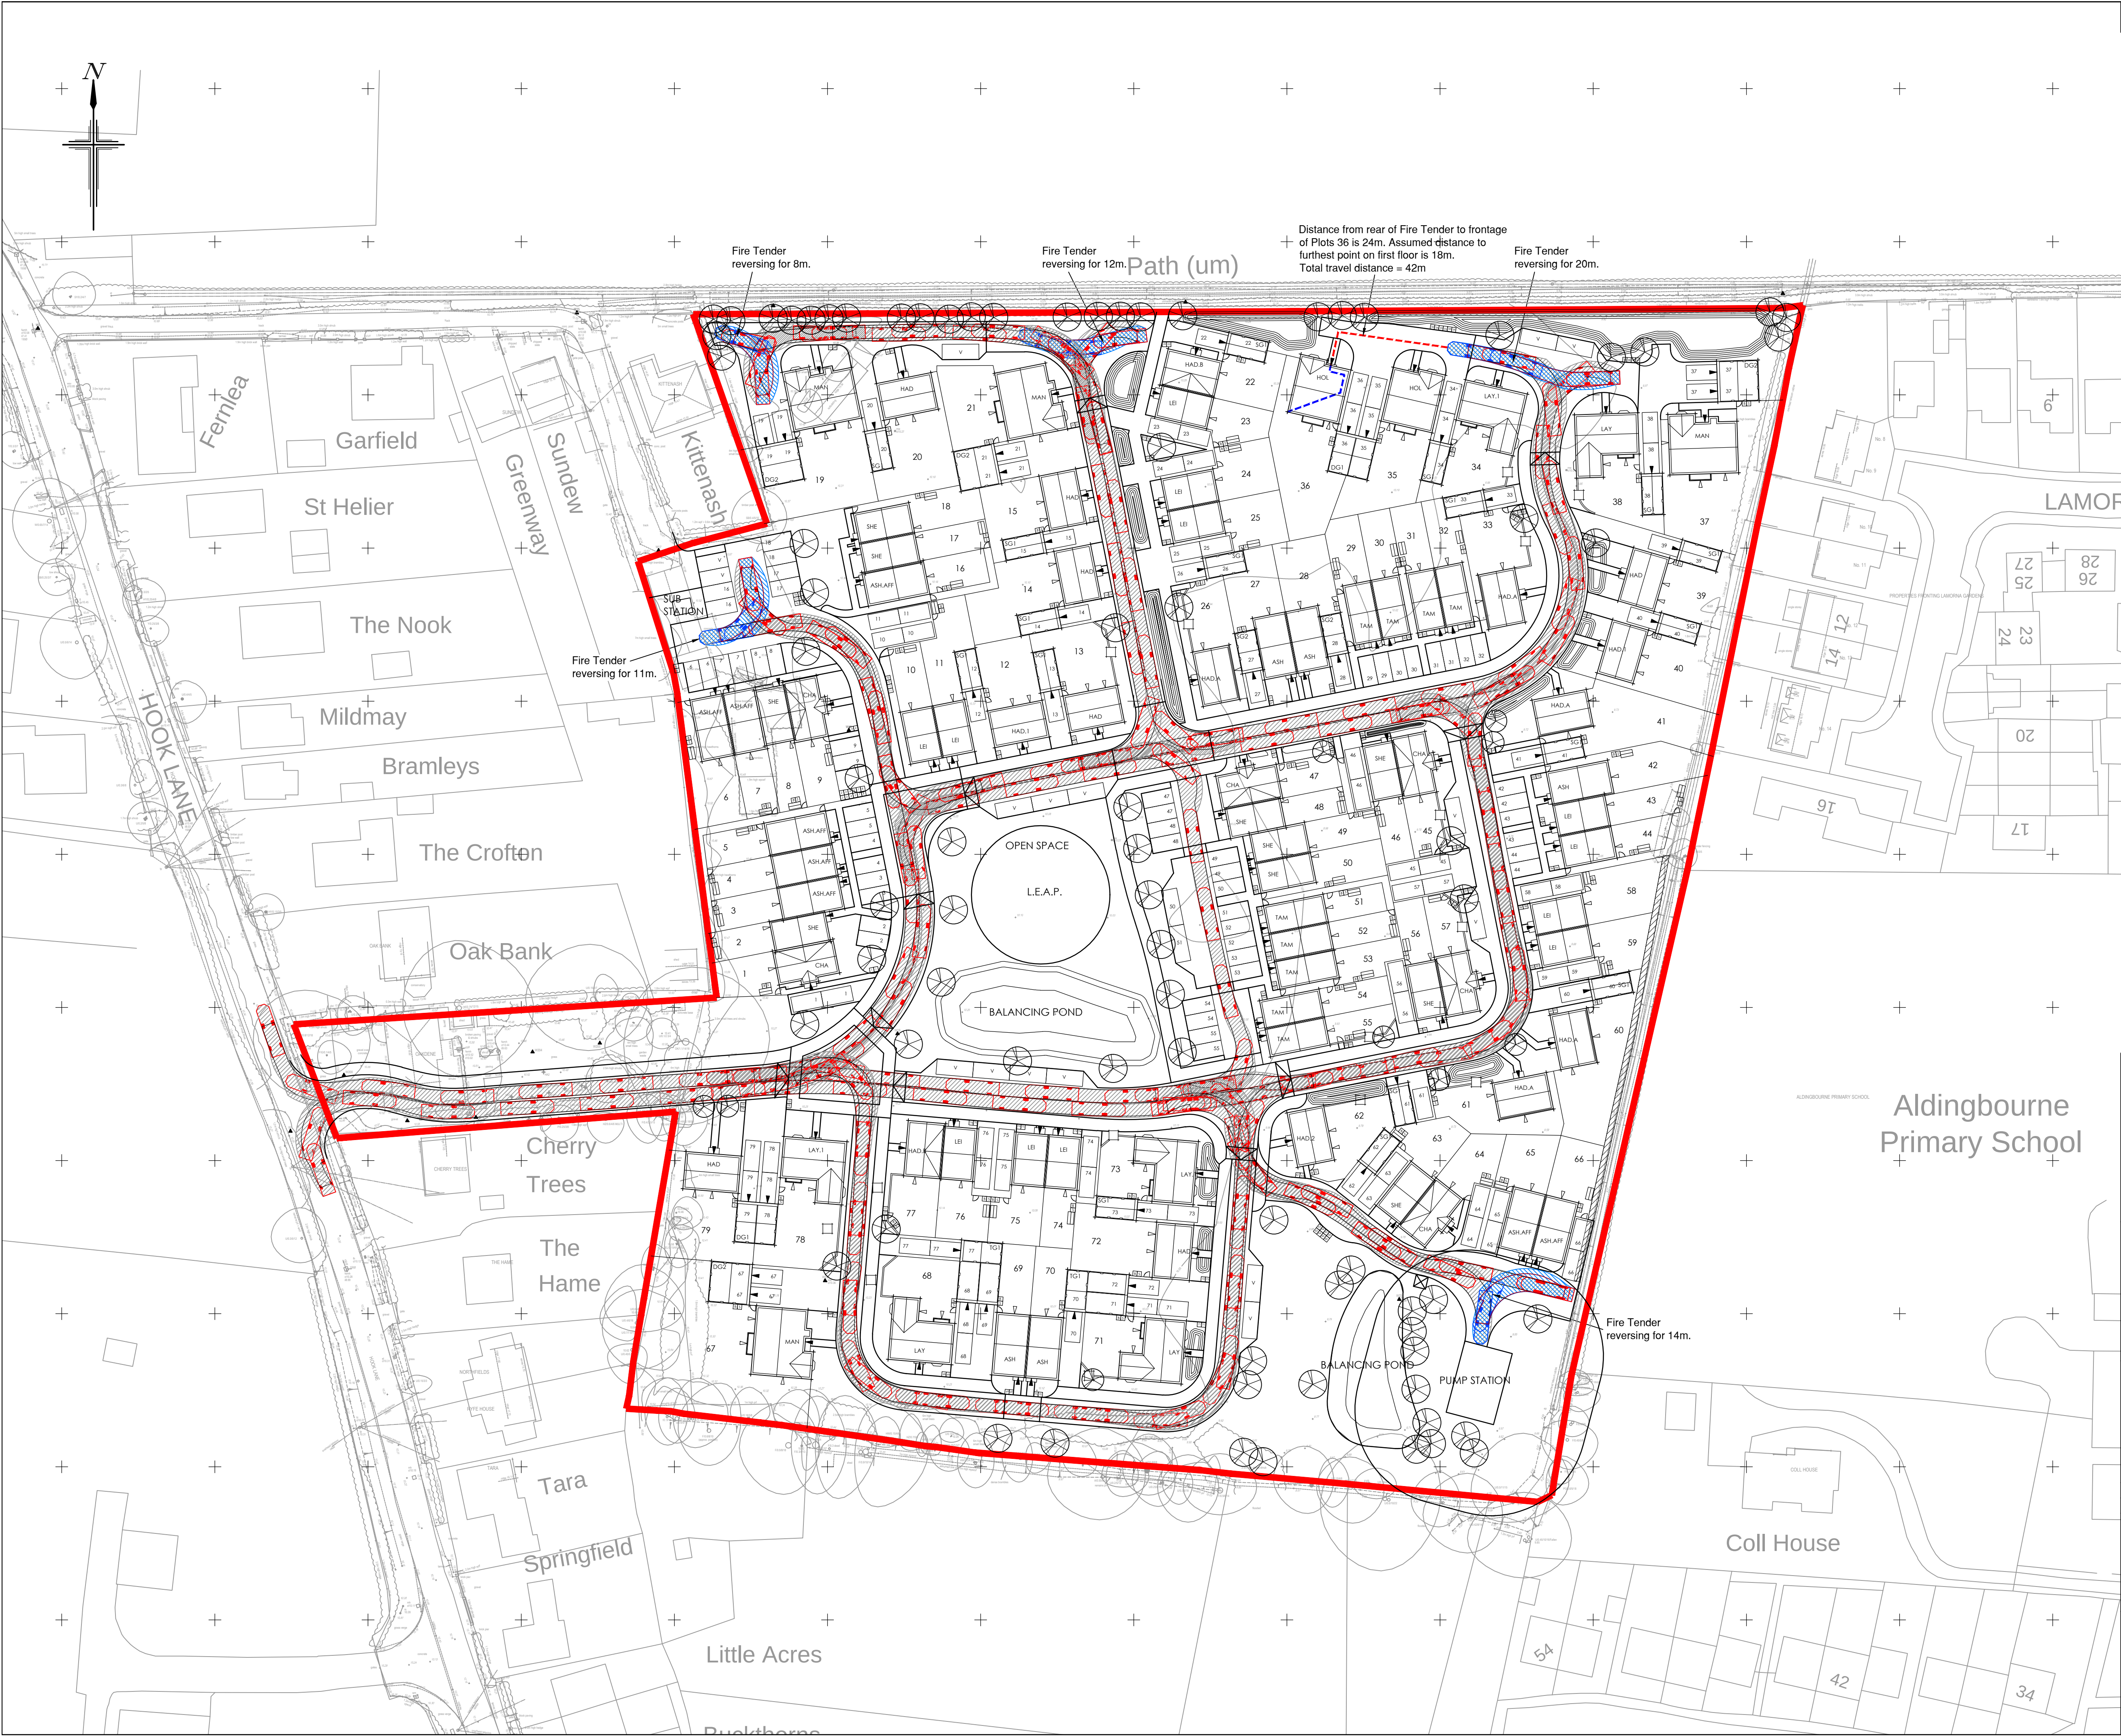

- NOTES**
1. Site layout shown in this drawing is based on Carlton Design Partnership Site Layout, drawing number 160104/SL Rev X dated 09/03/17.
 2. Topographic Survey as per Siteline Provisional Survey, drawing number 36W2001A dated February 2016.
 3. Layout review is subject to receipt of finalised layout proposal and the final highway layout design will be subject to the outcome of consultation with West Sussex County Council.
 4. Assumed travel distances within buildings subject to receipt of detailed internal layouts.
 5. Red indicates vehicle moving forward, blue indicates vehicle reversing.

VEHICLE DESCRIPTION FOR SWEPT PATH ANALYSIS

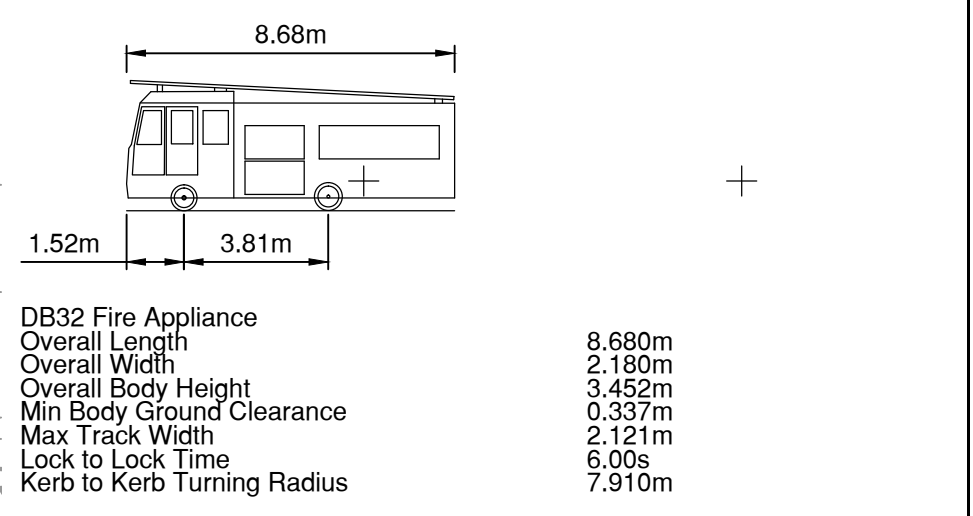

Rev.	Date	Details	By	Chkd	Appd
G	10.03.17	Updated to CDP Site Layout rev X issued 09-03-17.	KJ	SLW	TS
F	30.08.16	Drawing revised to latest site layout.	AC	TS	TS
E	16.05.16	Drawing revised to latest site layout. Tracking revised to suit.	AC	KJ	TS
D	18.04.16	Drawing revised to latest site layout. Tracking revised to suit.	AC	TS	TS
C	12.04.16	Drawing revised to latest site layout. Tracking revised to suit.	AC	TS	TS
B	07.04.16	Drawing revised to latest site layout. Tracking revised to suit.	AC	TS	TS
A	21.03.16	Drawing revised to latest site layout. Tracking revised to suit.	AC	TS	TS



Site:-
**Hook Lane
Westergate
West Sussex**

Drawing Title:-
**FIRE TENDER
SWEPT PATH
ANALYSIS**

Date: February 2016 Scales: 1:500 at A1
Drawn: AC Checked: TS Approved: TS
Drawing No. BSO/E4462/002 G

FOR INFORMATION ONLY

Rogers Cory Partnership
Civil, Structural and Architectural Consultants

the old school old school road
hook hampshire rg27 9nj
t 01256 769269 e mail@rcpcconsultants.co.uk
f 01256 763048 w rcpcconsultants.co.uk