


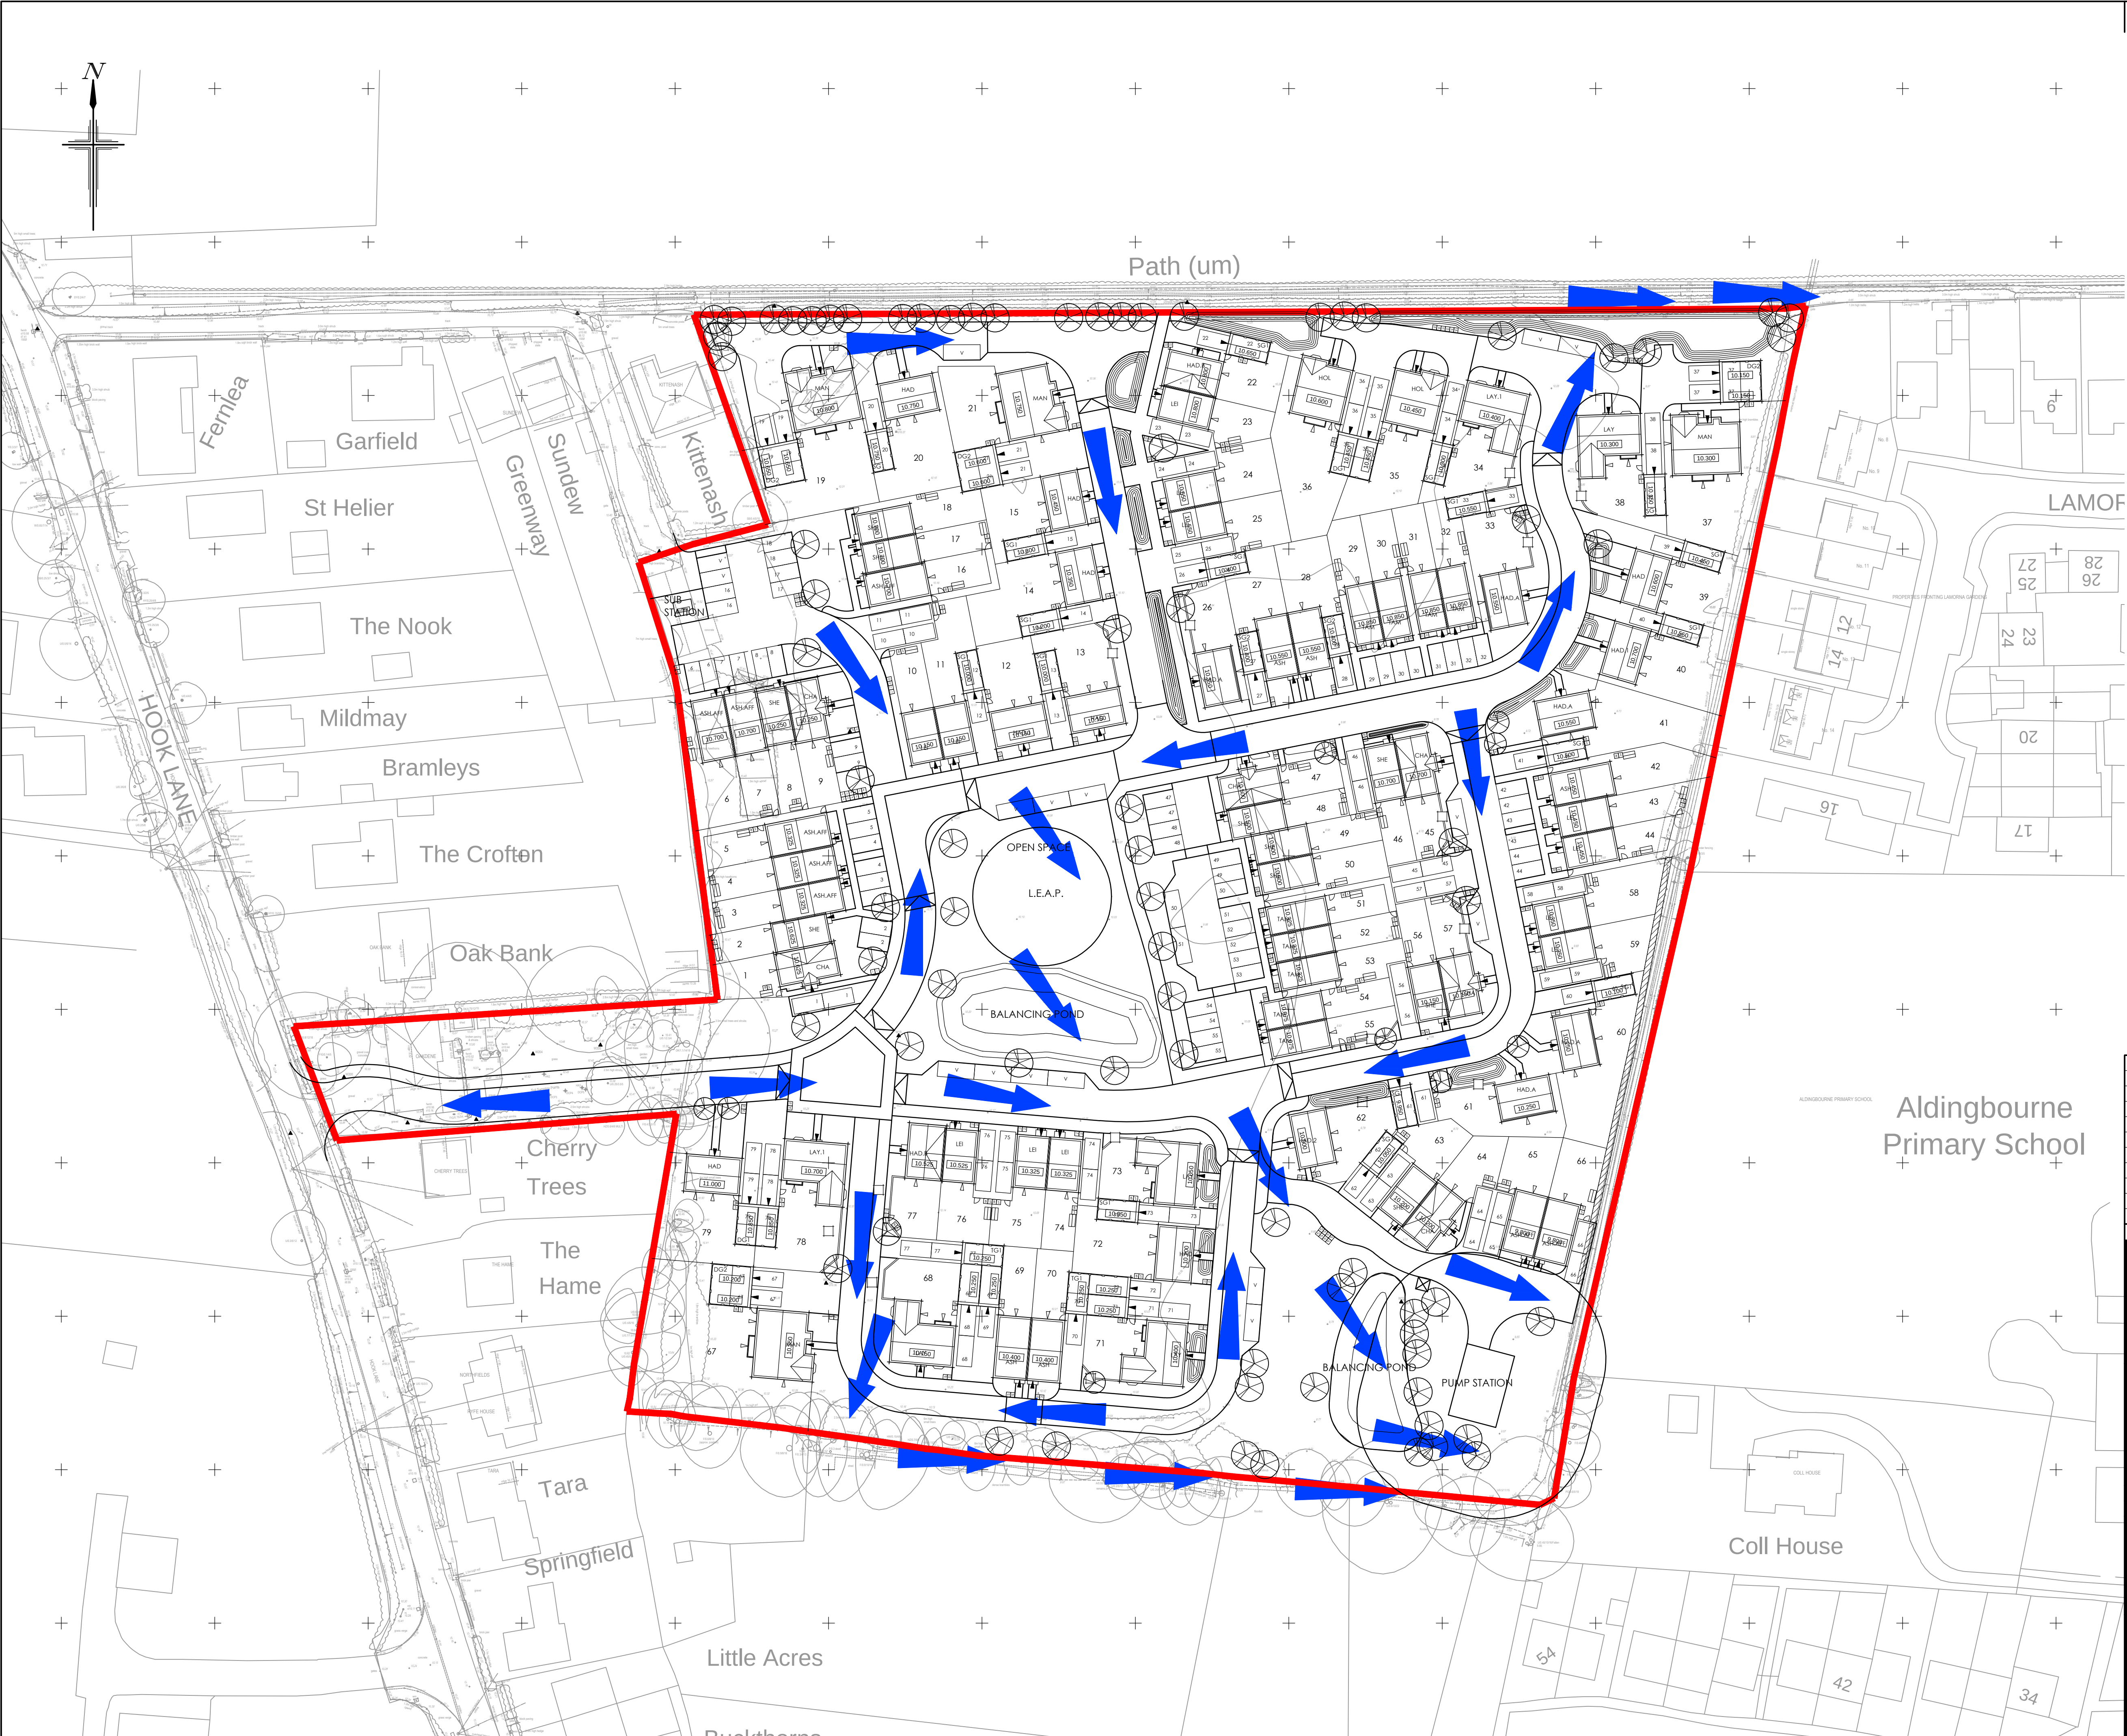

NOTES

1. All dimensions are in metres unless stated otherwise.
2. Do not scale this drawing.
3. Site layout shown in this drawing is based on Carlton Design Partnership Site Layout, drawing number 160104/SL Rev X dated 09/03/17.
4. Topographic Survey as per Sitaline Provisional Survey, drawing number 36WZ001A dated February 2016.
5. The current level strategy is indicative only and subject to further design development following receipt of the finalized site layout proposals.

KEY

Proposed Finished Floor Level

Direction of Overland Flow

SCALE BAR 1:500 at A1

© Crown copyright. All rights reserved. Licence number 100042156

Rev	Date	Details	By	Chkd	Appd
B	10.03.17	Updated to CDP Site Layout rev X received 09-03-17.	KJ	SLW	TS
A	22.08.16	Updated to revised vertical alignment layout	TS	TS	TS

Client:-



Site:-
Hook Lane
Westergate
West Sussex

Drawing Title:-
EXCEEDANCE FLOW
LAYOUT

Date: May 2016 Scales: 1:500 at A1
Drawn: KJ Checked: TS Approved: TS

Drawing No. BSO/E4462/016 B

FOR INFORMATION ONLY

