



KEY

1. All dimensions are in metres unless stated otherwise.
2. Do not scale this drawing.
3. Site layout shown in this drawing is based on Carlton Design Partnership
Site layout, drawing number 160104/SL Rev X dated 09.03.17.
4. Topographic Survey as per Sitenet Provisional Survey, drawing number
36W2001A dated February 2016.
5. Street lighting as Philips street lighting design D-153977 Rev 1

KEY

Micro Luma 20LED 2.8KLM R5 NW
MICROLUMA R5
lamp(s): 12-30 DS-NW 1 1100-7850 NW LED
candela file 'Micro Luma C R5 DS-NW 1 2800 NW LED.idt'
1 lamp(s) per luminaire, 2800 initial lumens per lamp
Maintenance Factor = 0.740, watts per luminaire = 1
Outreach (from mounting axis to photometric center)= 400 mm
tilt angle= 5 deg
mounting height= 6 m
number locations= 24, number luminaires= 24
kw all locations= 0.0

Calculation Area - Assumed P5

2494 points	
HORIZONTAL LUX	
Average	3.1
Maximum	10.6
Minimum	0.4
Min/Avg(Uo)	0.130
Min/Max	0.038
Coef Var	0.806

Parking Areas - Assumed P5

Average	2.7
Maximum	10.0
Minimum	0.4
Min/Avg(Uo)	0.150
Min/Max	0.040
Coef Var	0.863



SCALE BAR 1:500 at A1

© Crown copyright. All rights reserved. Licence number 100042156

B	13.03.17	Site Layout updated	SLW	TS	TS
A	15.11.16	Two lighting columns removed as requested by Client 7.11.16	KJ	TS	TS
Rev.	Date	Details	By	Chkd	Appd

Client:-



Site:-

Hook Lane
Westergate
West Sussex

Drawing Title:-

STREET LIGHTING LAYOUT


Date:	May 2016
Drawn:	KJ

Scales: 1:500 at A1

Drawing No.

BSO/E4462/017 B

FOR INFORMATION ONLY

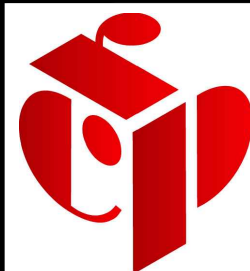

Rogers Cory Partnership
Civil, Structural and Architectural Consultants

the old school old school road
hook hampshire rg27 9nj
t 01256 769269 e mail@rcpconsultants.co.uk
f 01256 763048 w rcpconsultants.co.uk