


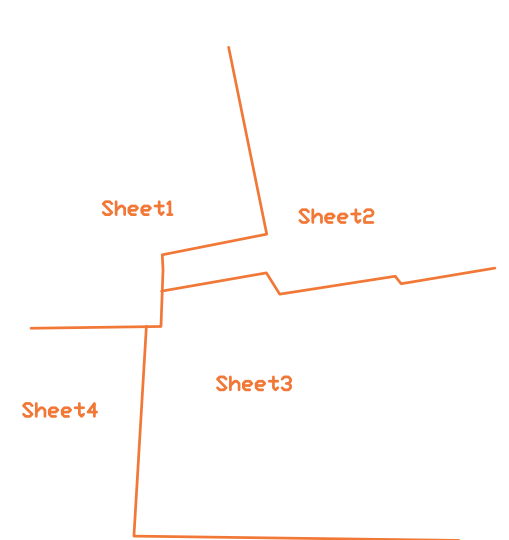


The Nook

Mildmay

Bramleys



The Crofton

Oak Bank

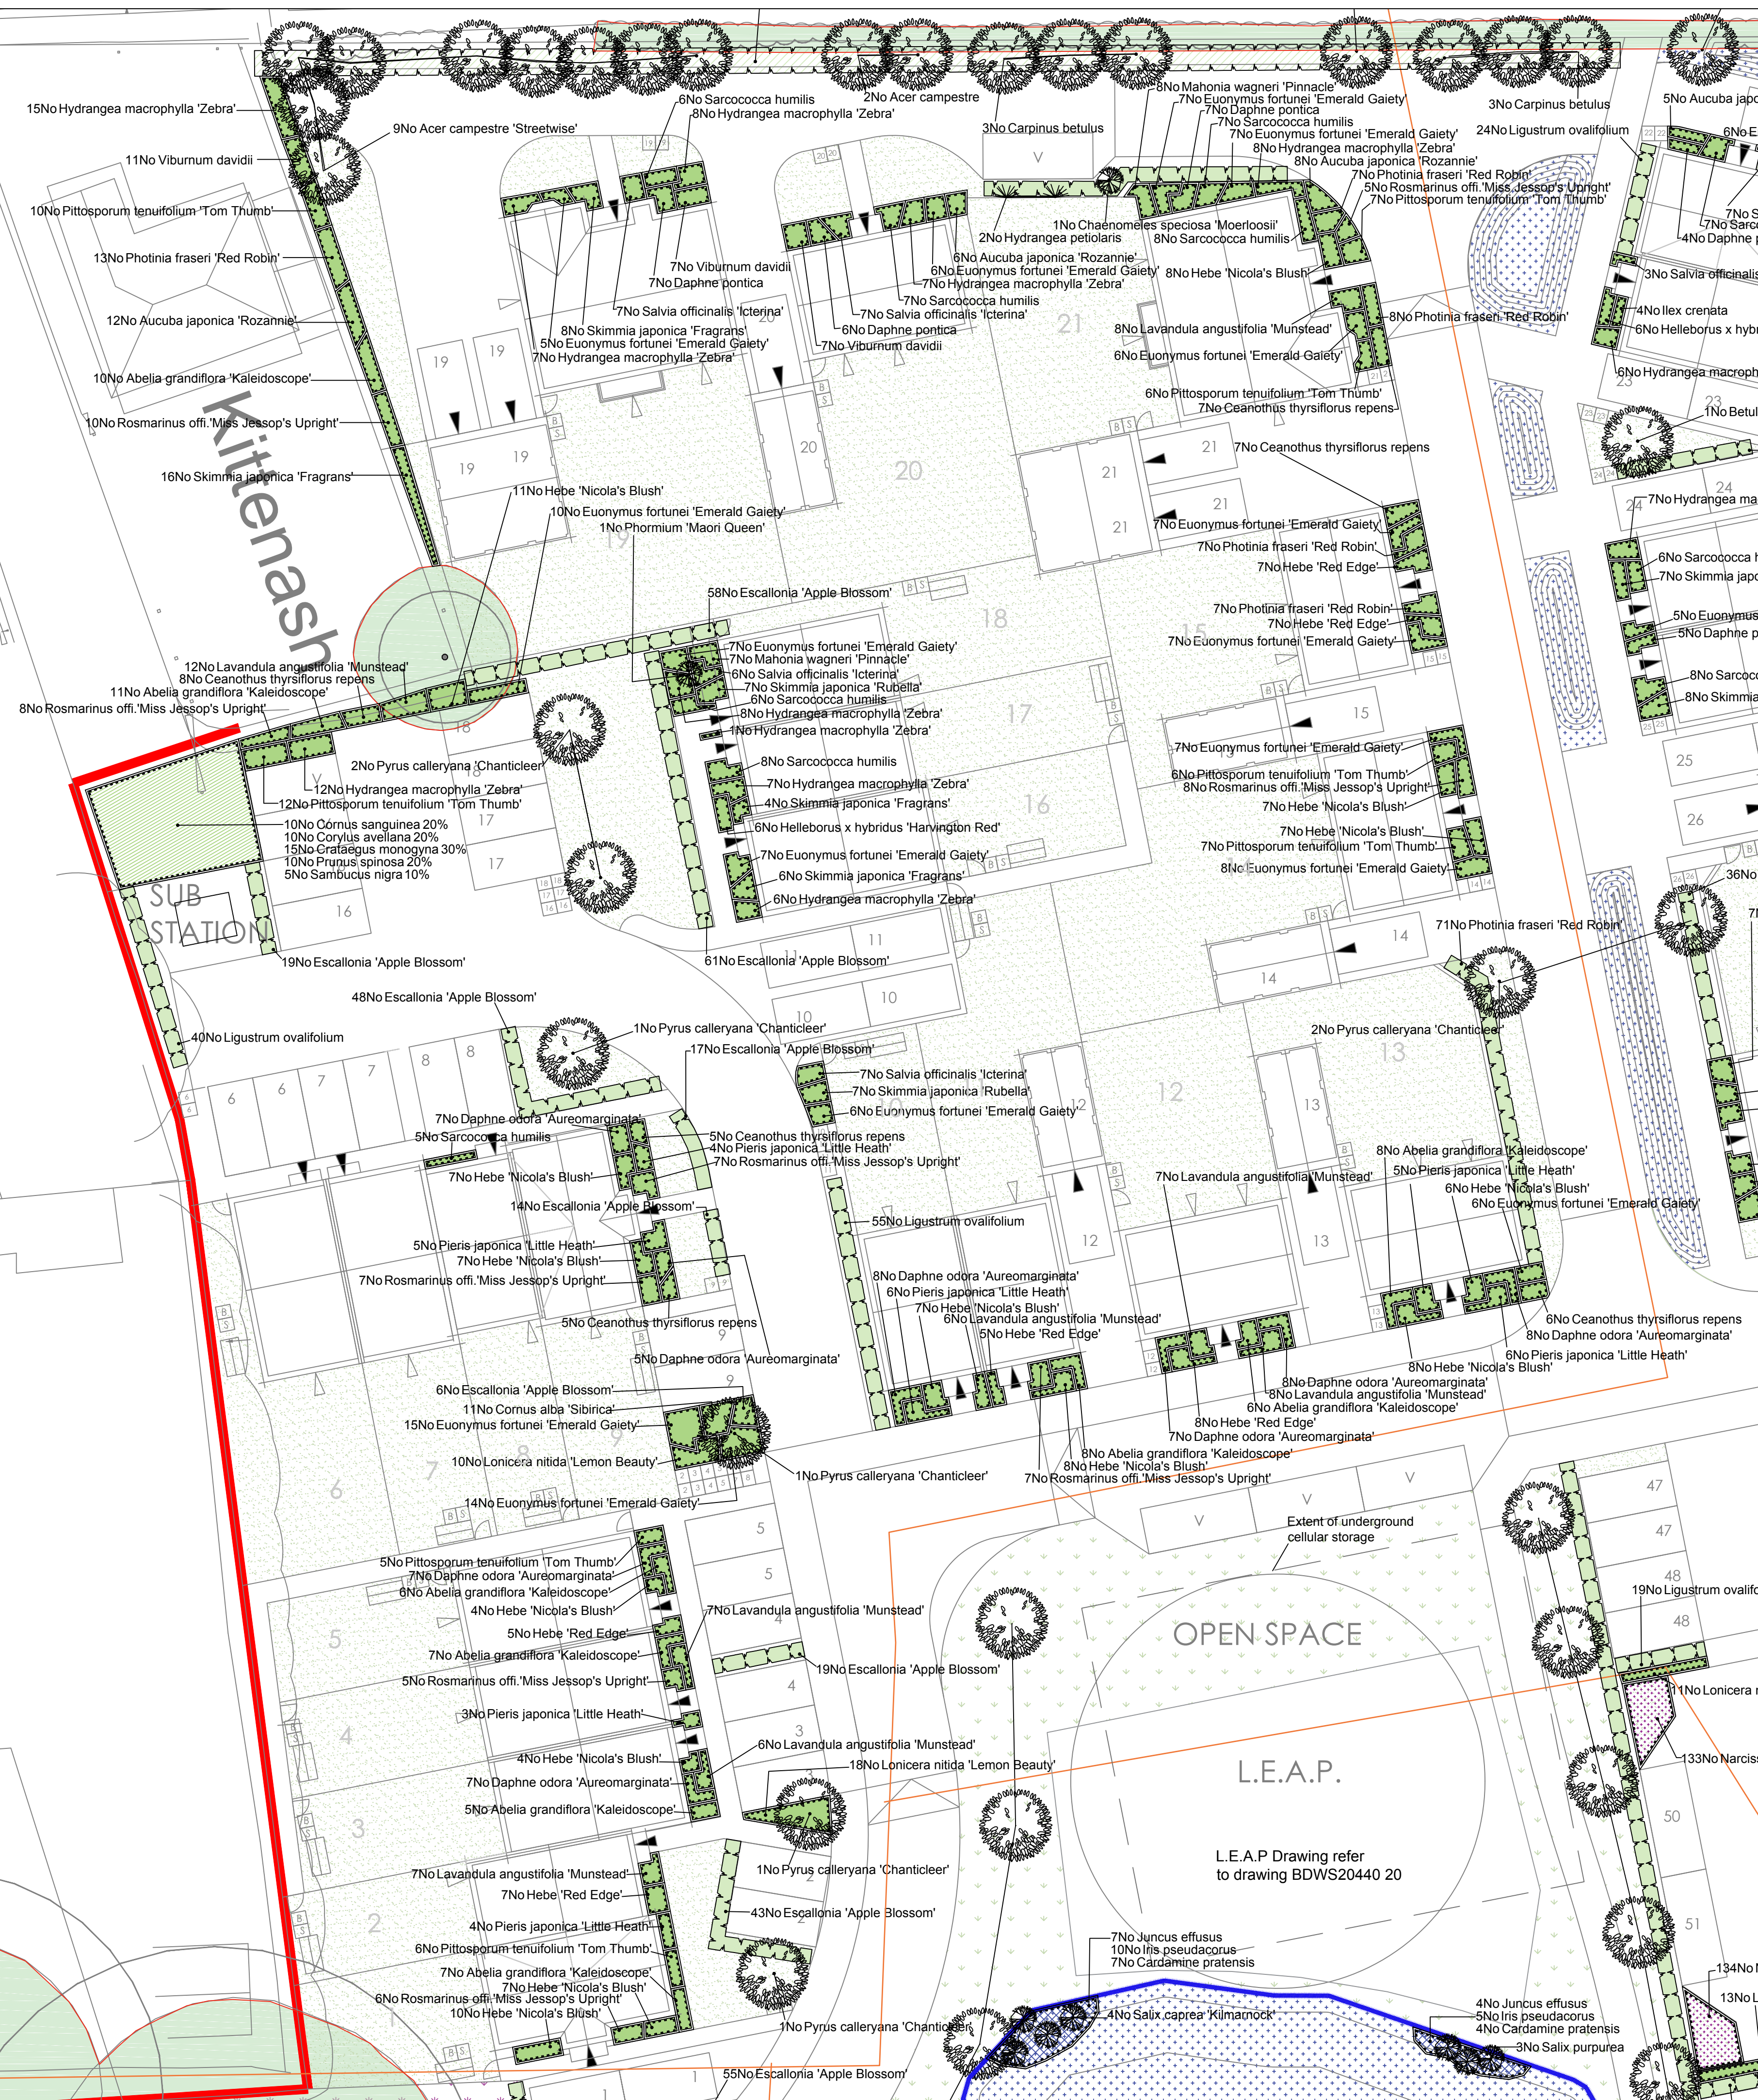

NOTE: DO NOT SCALE FROM DRAWING

	Existing trees to be retained and protected during construction
	Proposed tree planting within soft landscape. See detail on sheet 1
	Proposed specimen shrub planting to receive short angular staking on half standards with expandable tree ties. Irrigation tubing to root system of specimens as required
	Proposed climbing plants to be trained up adjacent wall/fence/pergola with galvanised wires and hook set 250mm apart with support canes removed prior to planting
	Proposed hedge planting to be planted in a double staggered row 300mm apart and at 500mm centres in each row. To be maintained at 1m height
	Proposed mixed native hedge planting to be planted in a double staggered row 300mm apart and at 500mm centres in each row. To be maintained at 1m height and 1.8m height adjacent to site boundaries
	Proposed shrub planting to receive 75mm bark mulch after planting operations
	Proposed grass areas to receive good quality amenity grass tuves laid in line with good horticultural practices
	Proposed Species Rich Lawn Turf (WFT-Species-Rich-26) as supplied by Wildflower Turf or similar and approved
	Proposed Wildflower Landscape Turf (WFT-Landscape-34) as supplied by Wildflower Turf or similar and approved
	Proposed SUDS Wildflower Turf (WFT-SUD-37) as supplied by Wildflower Turf or similar and approved
	Proposed marginal/wetland planting
	Cut lines
	Proposed 1.2m high post and rail fence

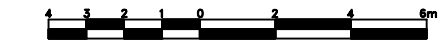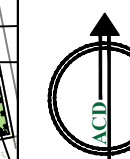

G	12.04.17	Additional planting to central pond	AE
F	11.04.17	Easement added to Eastern boundary	JD
E	07.04.17	Replacement Oak	JD
D	08.03.17	Layout change	AE
C	20.02.17	Revisions due to revised drainage	AE
B	29.11.16	Sub Station Layout Change	JD
A	08.06.16	Comments	JD
Rev	Date	Details	Des



HEAD OFFICE
Rodbourne Rail Business Centre, Grange Lane,
Malmesbury, SN16 0ES
Tel: 01666 825646

Courtyard House, Mill Lane, Godalming, GU7 1EY
Tel: 01483 425714

Suite 6, Crescent House, Yonge Close, Eastleigh, SO50 9S
Tel: 02382 026300

9 Brownlow Road, Cambridge, CB4 3NG
Tel: 07825 868654

email: mail@acdevnv.co.uk
www.acdevnvironmental.co.uk

DAVID WILSON HOMES
WHERE QUALITY LIVES

scheme: Hook Lane, Westergate
 client: David Wilson Homes

drawing: Landscape Proposals
date: May 2016
scale: 1:200@A1
drawing no: BDWS20440 11G sheet1
drawn: DC checked: AE

Copyright of ACD Environmental Ltd. All rights described in Chapter IV of the Copyright, Designs and Patents Act 1988 have been generally asserted: 2011. Copyright of this plan remains with ACD until all fees have been paid in full.