


Ryefield

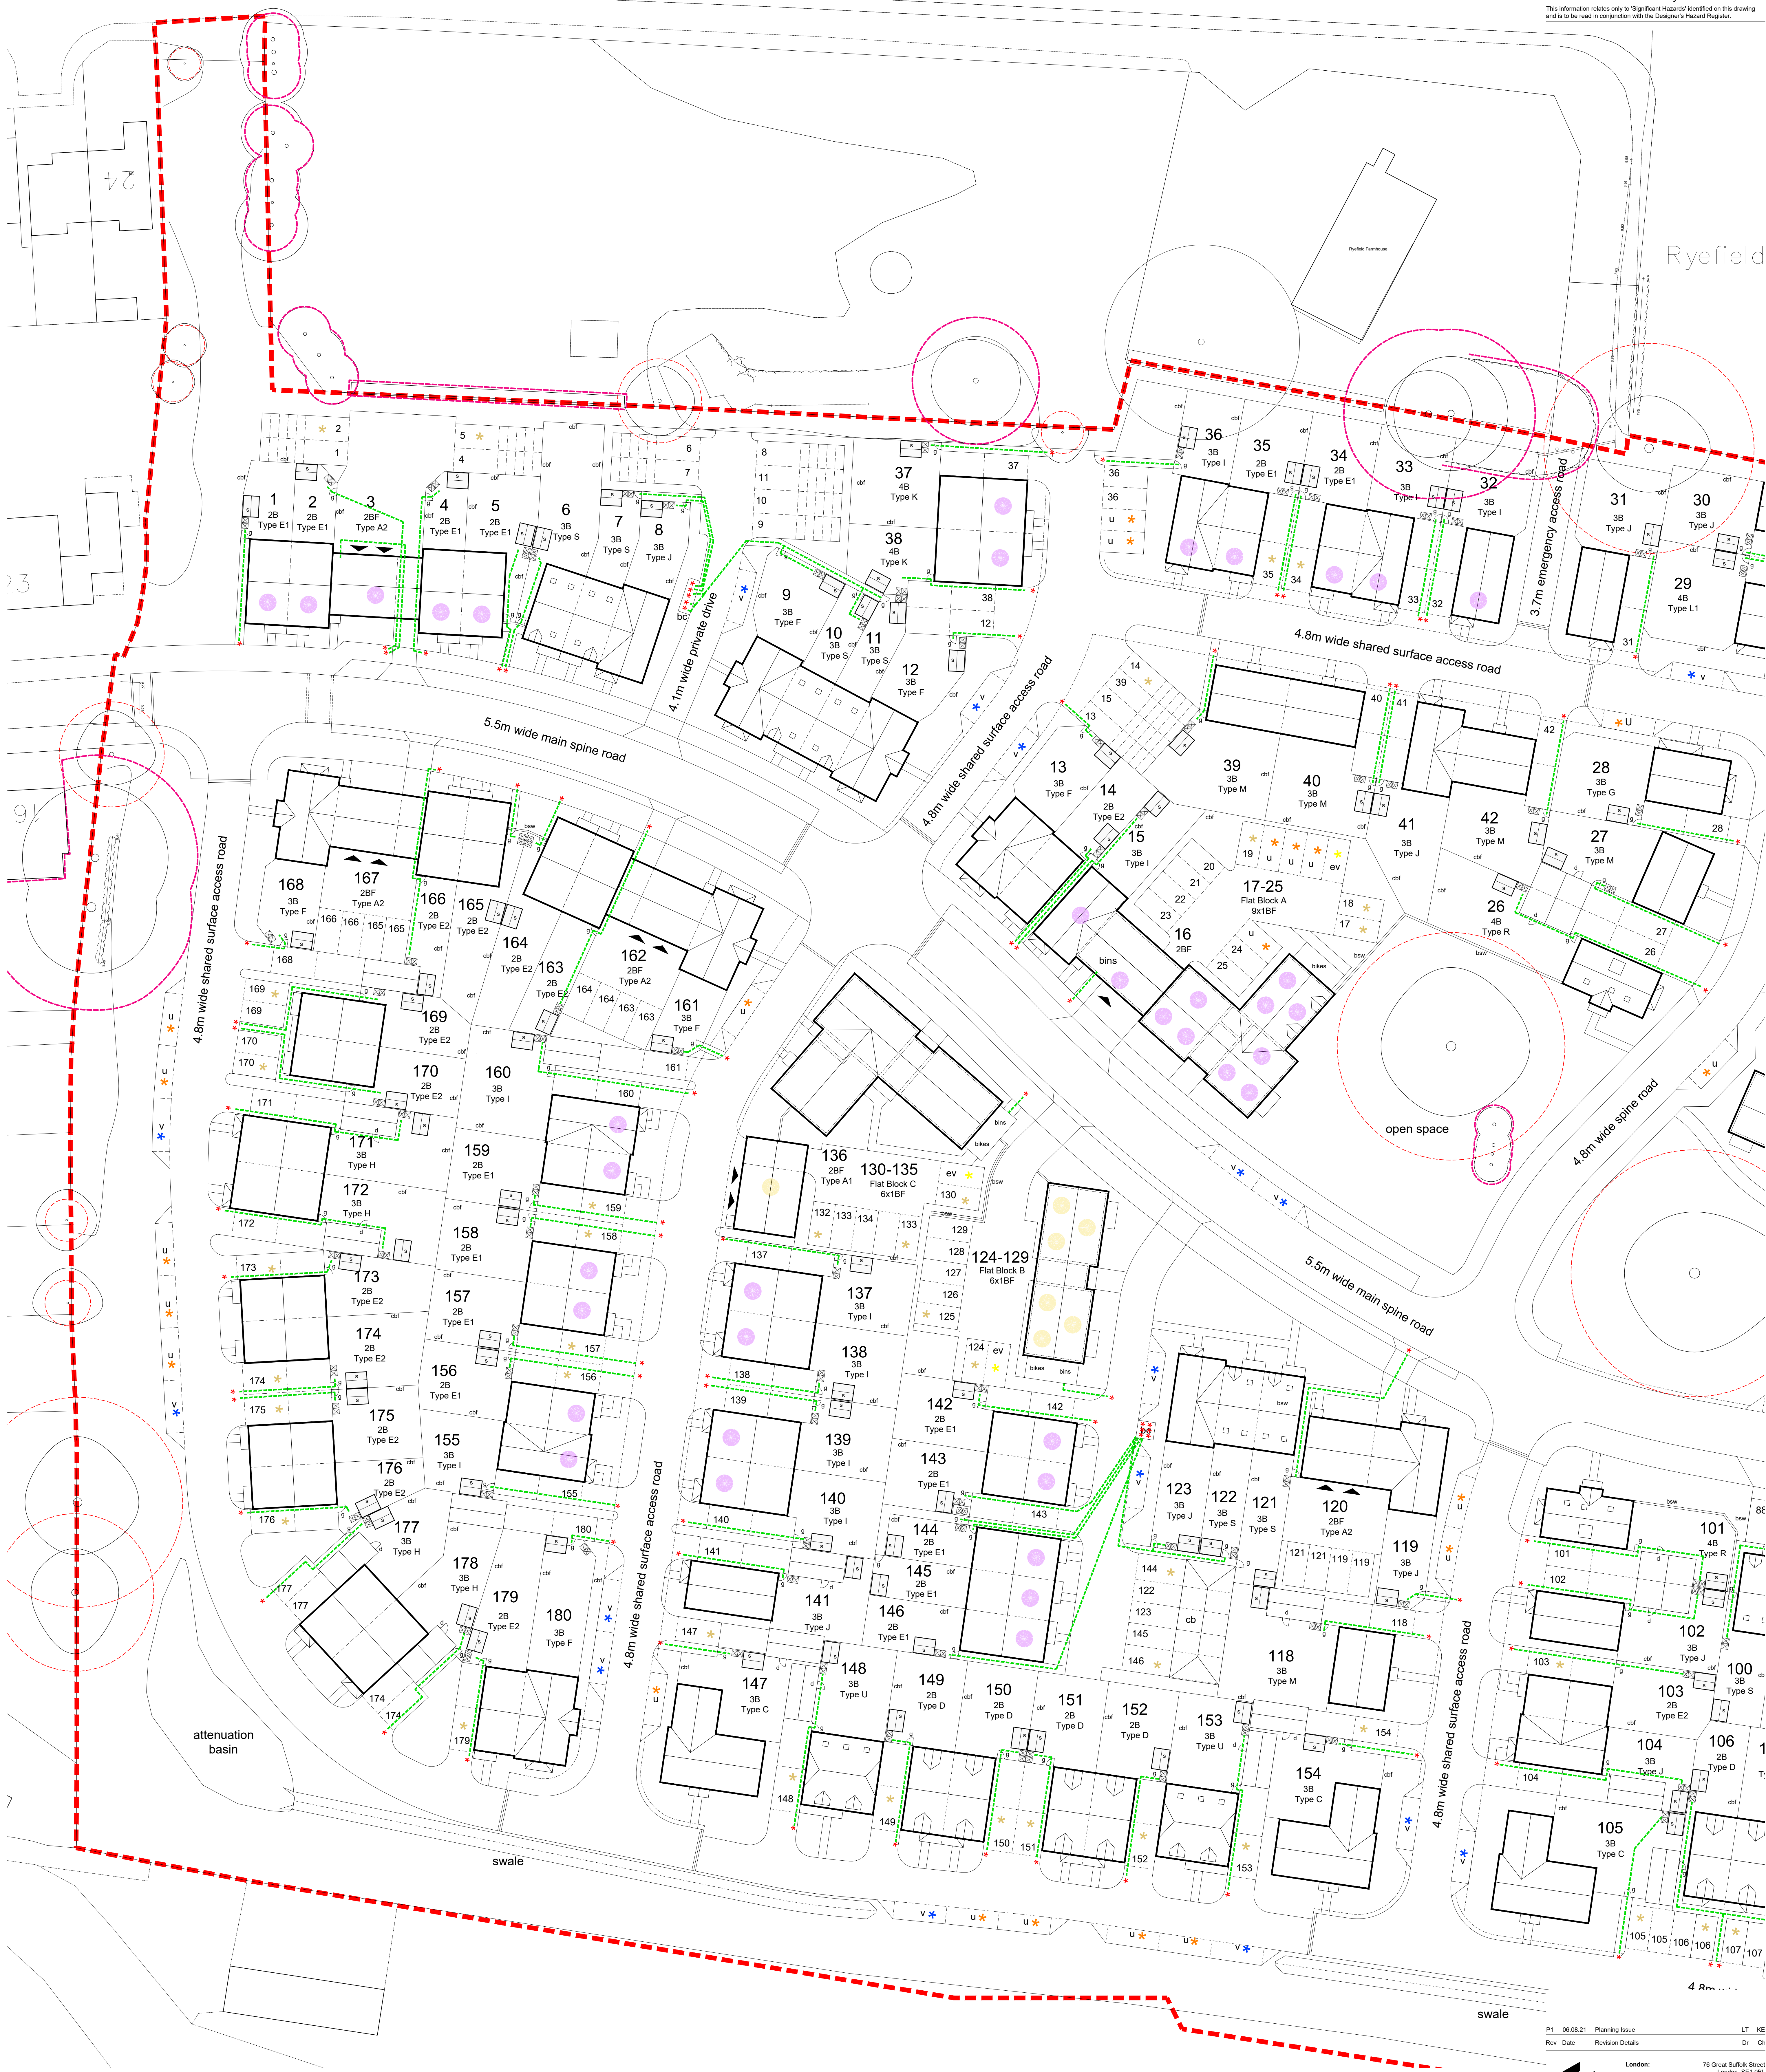

P1 06.08.21 Planning Issue LT KE
Rev Date Revision Details Dr Ch

London: 76 Great Suffolk Street, London, SE1 0BL
T 0207 303 7773 E london@ecearchitecture.com
Buxsex: Brooklyn Chambers, 11 Goring Road, Buxsex, West Sussex, BN12 4AP
T 01903 248777 E buxsex@ecearchitecture.com
Bristol: Westworks, Colston Tower, Colston Street, Bristol, BS1 4AE
T 0117 214 1101 E bristol@ecearchitecture.com
ECE Architecture
www.ecearchitecture.com

Client's Name: **Pye Homes**

Job Title: **Land east of Woodgate Lane, Woodgate**

Drawing Title: **Detailed Site Layout Sheet 1**

Scale: **1:250 @ A0 / 1:500 @ A2**

Drawn: **KE** Checked: **LT** Date: **01.07.21**

Job No: **6781** Drawing No: **PL-03** P1

Status: **APPROVAL**

CAD Plot date: 06/08/2021 15:44:02 0781 rev.dwg

- KEY**
- Secure Cycle Stores
 - 1.8m high gate to rear garden
 - Personnel door into carport
 - Location for refuse / wheellie bins
 - Residents refuse dragging distance
 - Services margins
 - Individual bin collection area
 - 1.8m high close-boarded fence
 - 1.8m high brick wall
 - visitor parking spaces
 - unallocated parking spaces
 - unallocated EV charging spaces
 - car spaces Part M4 compliant

