


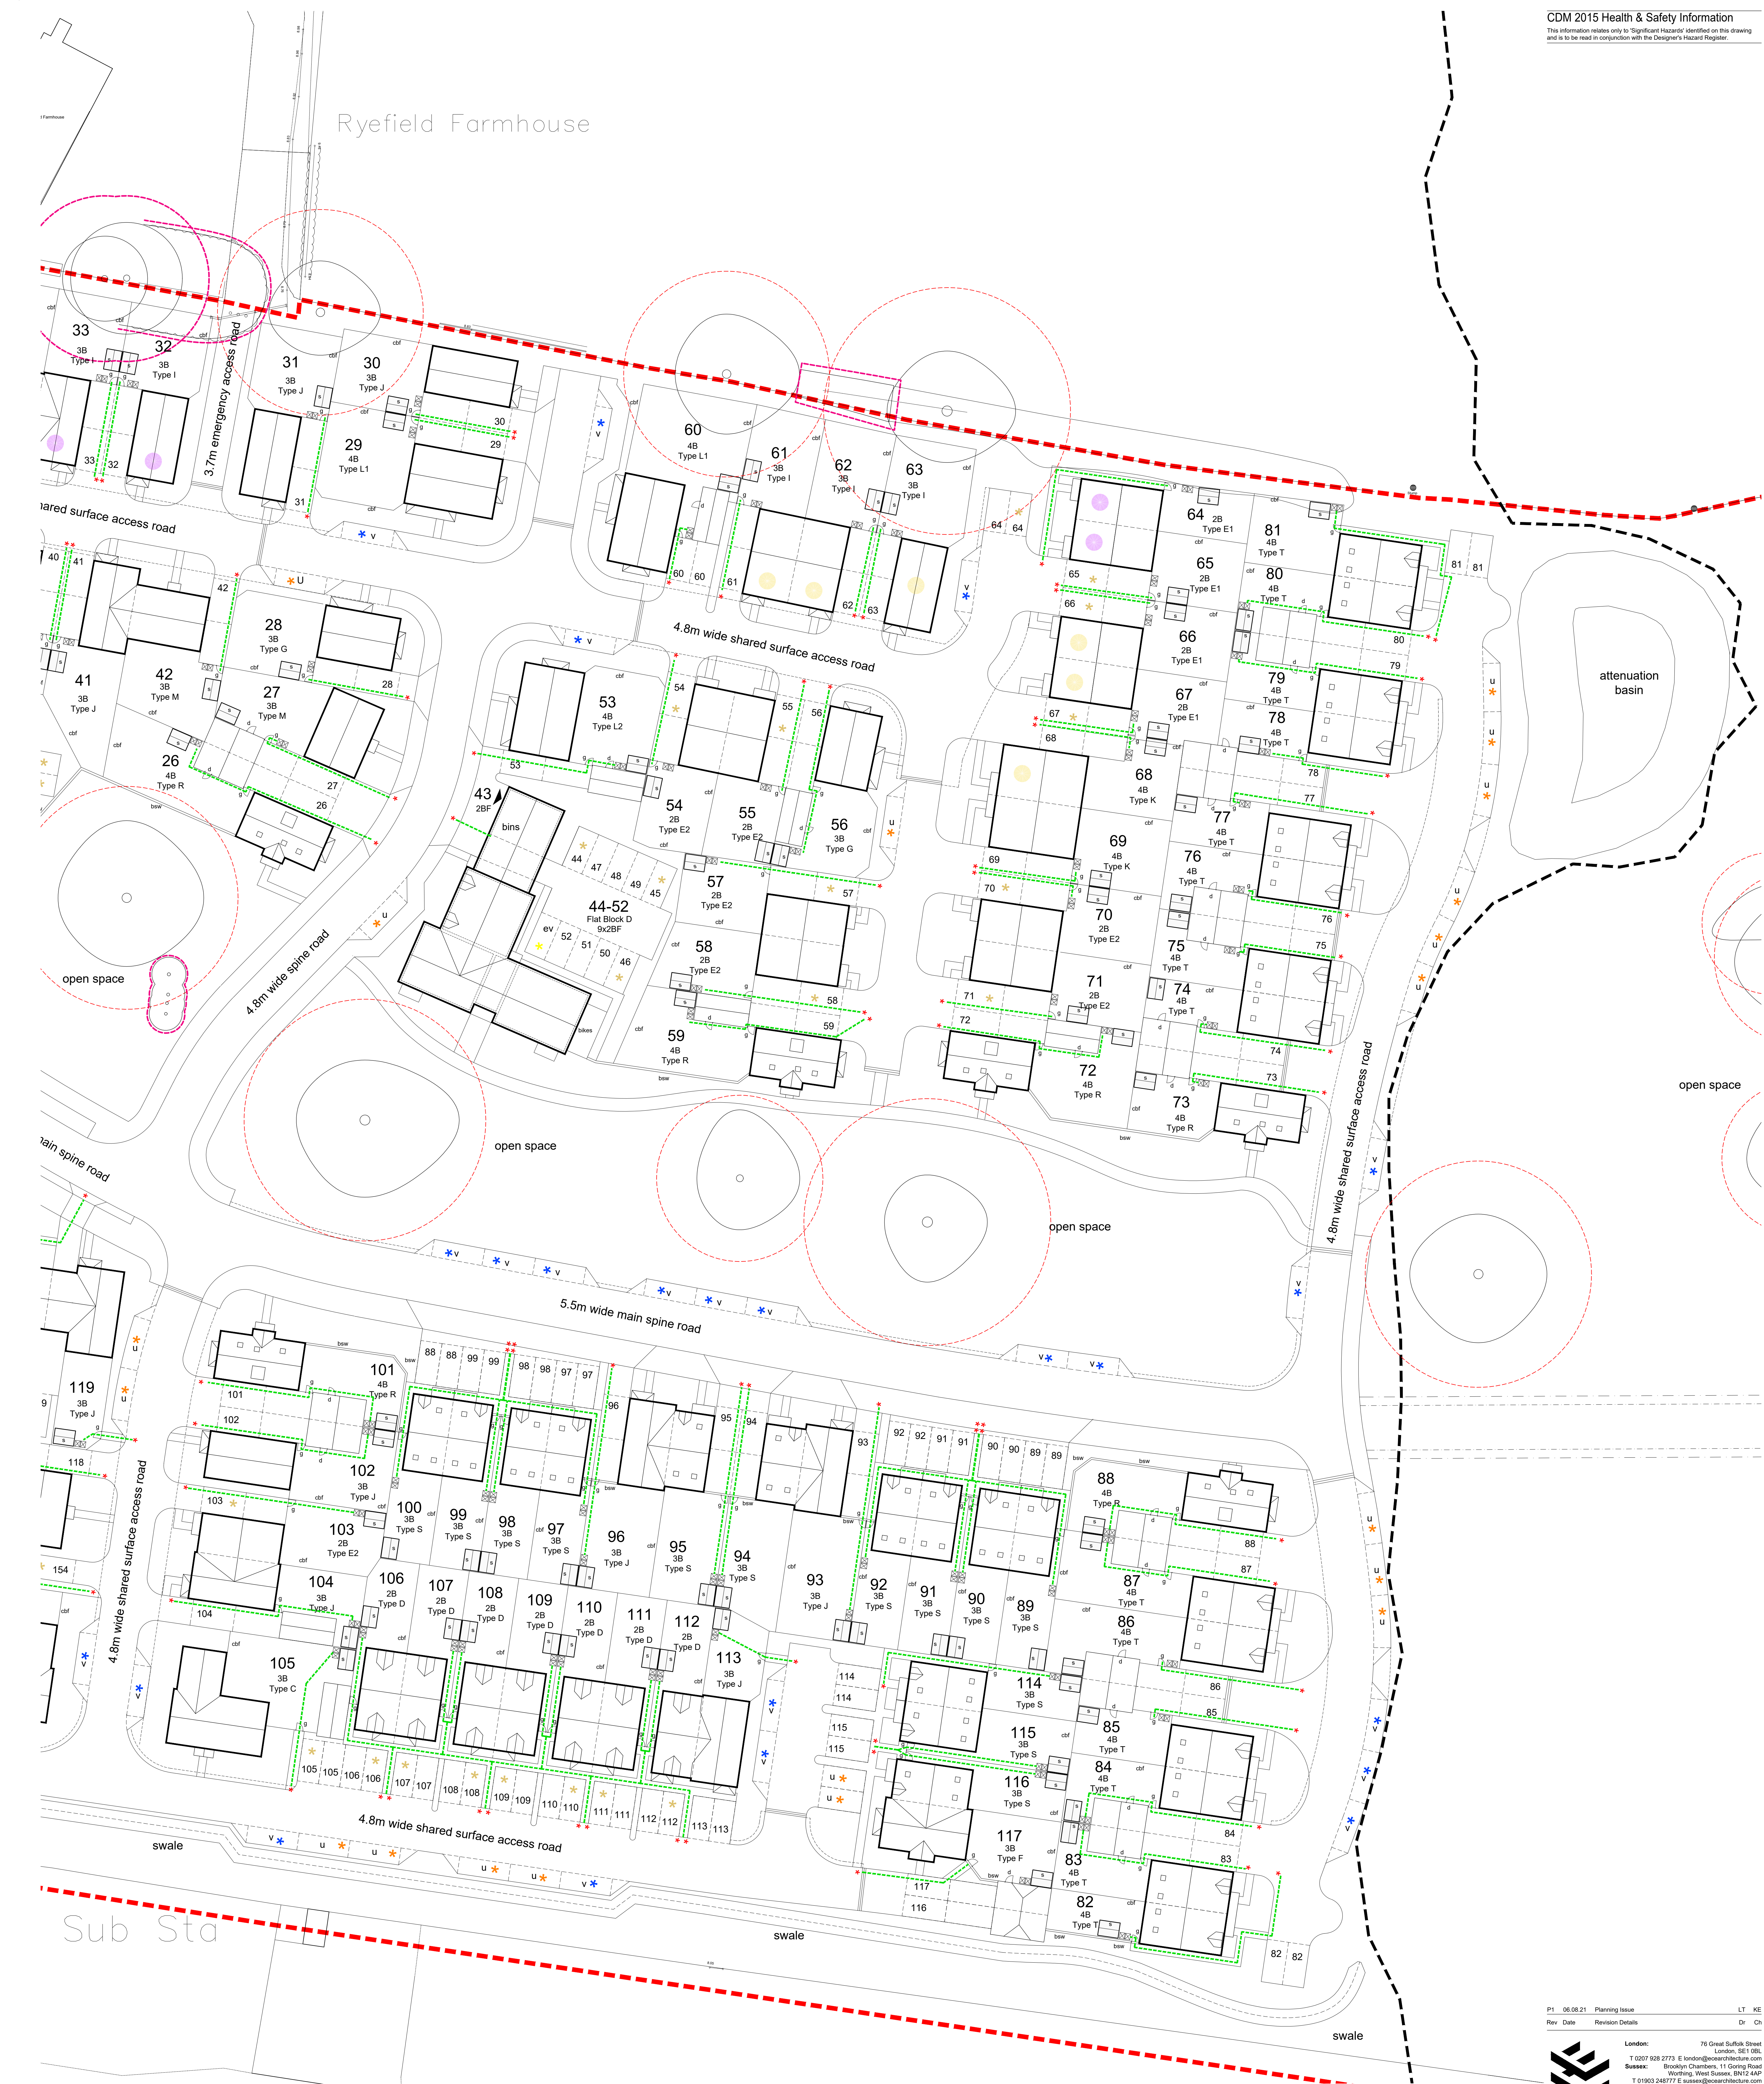

P1	06.08.21	Planning Issue	LT
Rev	Date	Revision Details	Dr



London: 76 Great Suffolk Street, London, SE10
T 0207 928 2773 E london@ecearchitecture.co.uk

Sussex: Brooklyn Chambers, 11 Goring Road, Worthing, West Sussex, BN12 4JX
T 01903 248777 E sussex@ecearchitecture.co.uk

Bristol: Westworks, Colston Tower, Colston Street, Bristol, BS1 4AP
T 0117 214 1101 E bristol@ecewestworks.co.uk

ECE Architecture

Client's Name
Pye Homes

Job Title
Land east of Woodgate Lane,
Woodgate

Drawing Title
Detailed Site Layout

Scale
1:250 @ A0 / 1:500 @ A2

0 5 10 15 20
mètres

Drawn	Checked	D
KE	LT	01.07.2

Job No	Drawing No	Rev
0701	DL 01	0

6781	PL-04	P
Status		

APPROVAL

CAD Plot date: 5/06/2021 - 15:44:29 6761.sita

KEY

- | | |
|---|-------------------------------------|
|  | Secure Cycle Stores |
|  | 1.8m high gate to rear garden |
|  | Personnel door into carport |
|  | Location for refuse / wheellie bins |
|  | Residents refuse dragging distance |
|  | Services margins |
|  | Individual bin collection area |
|  | 1.8m high close-boarded fence |
|  | 1.8m high brick wall |
|  | visitor parking spaces |
|  | unallocated parking spaces |
|  | unallocated EV charging spaces |
|  | car spaces Part M4 compliant |

