


Key

- Tile Hanging
- Flint Panel
- Render
- White Weatherboarding
- Black Weatherboarding

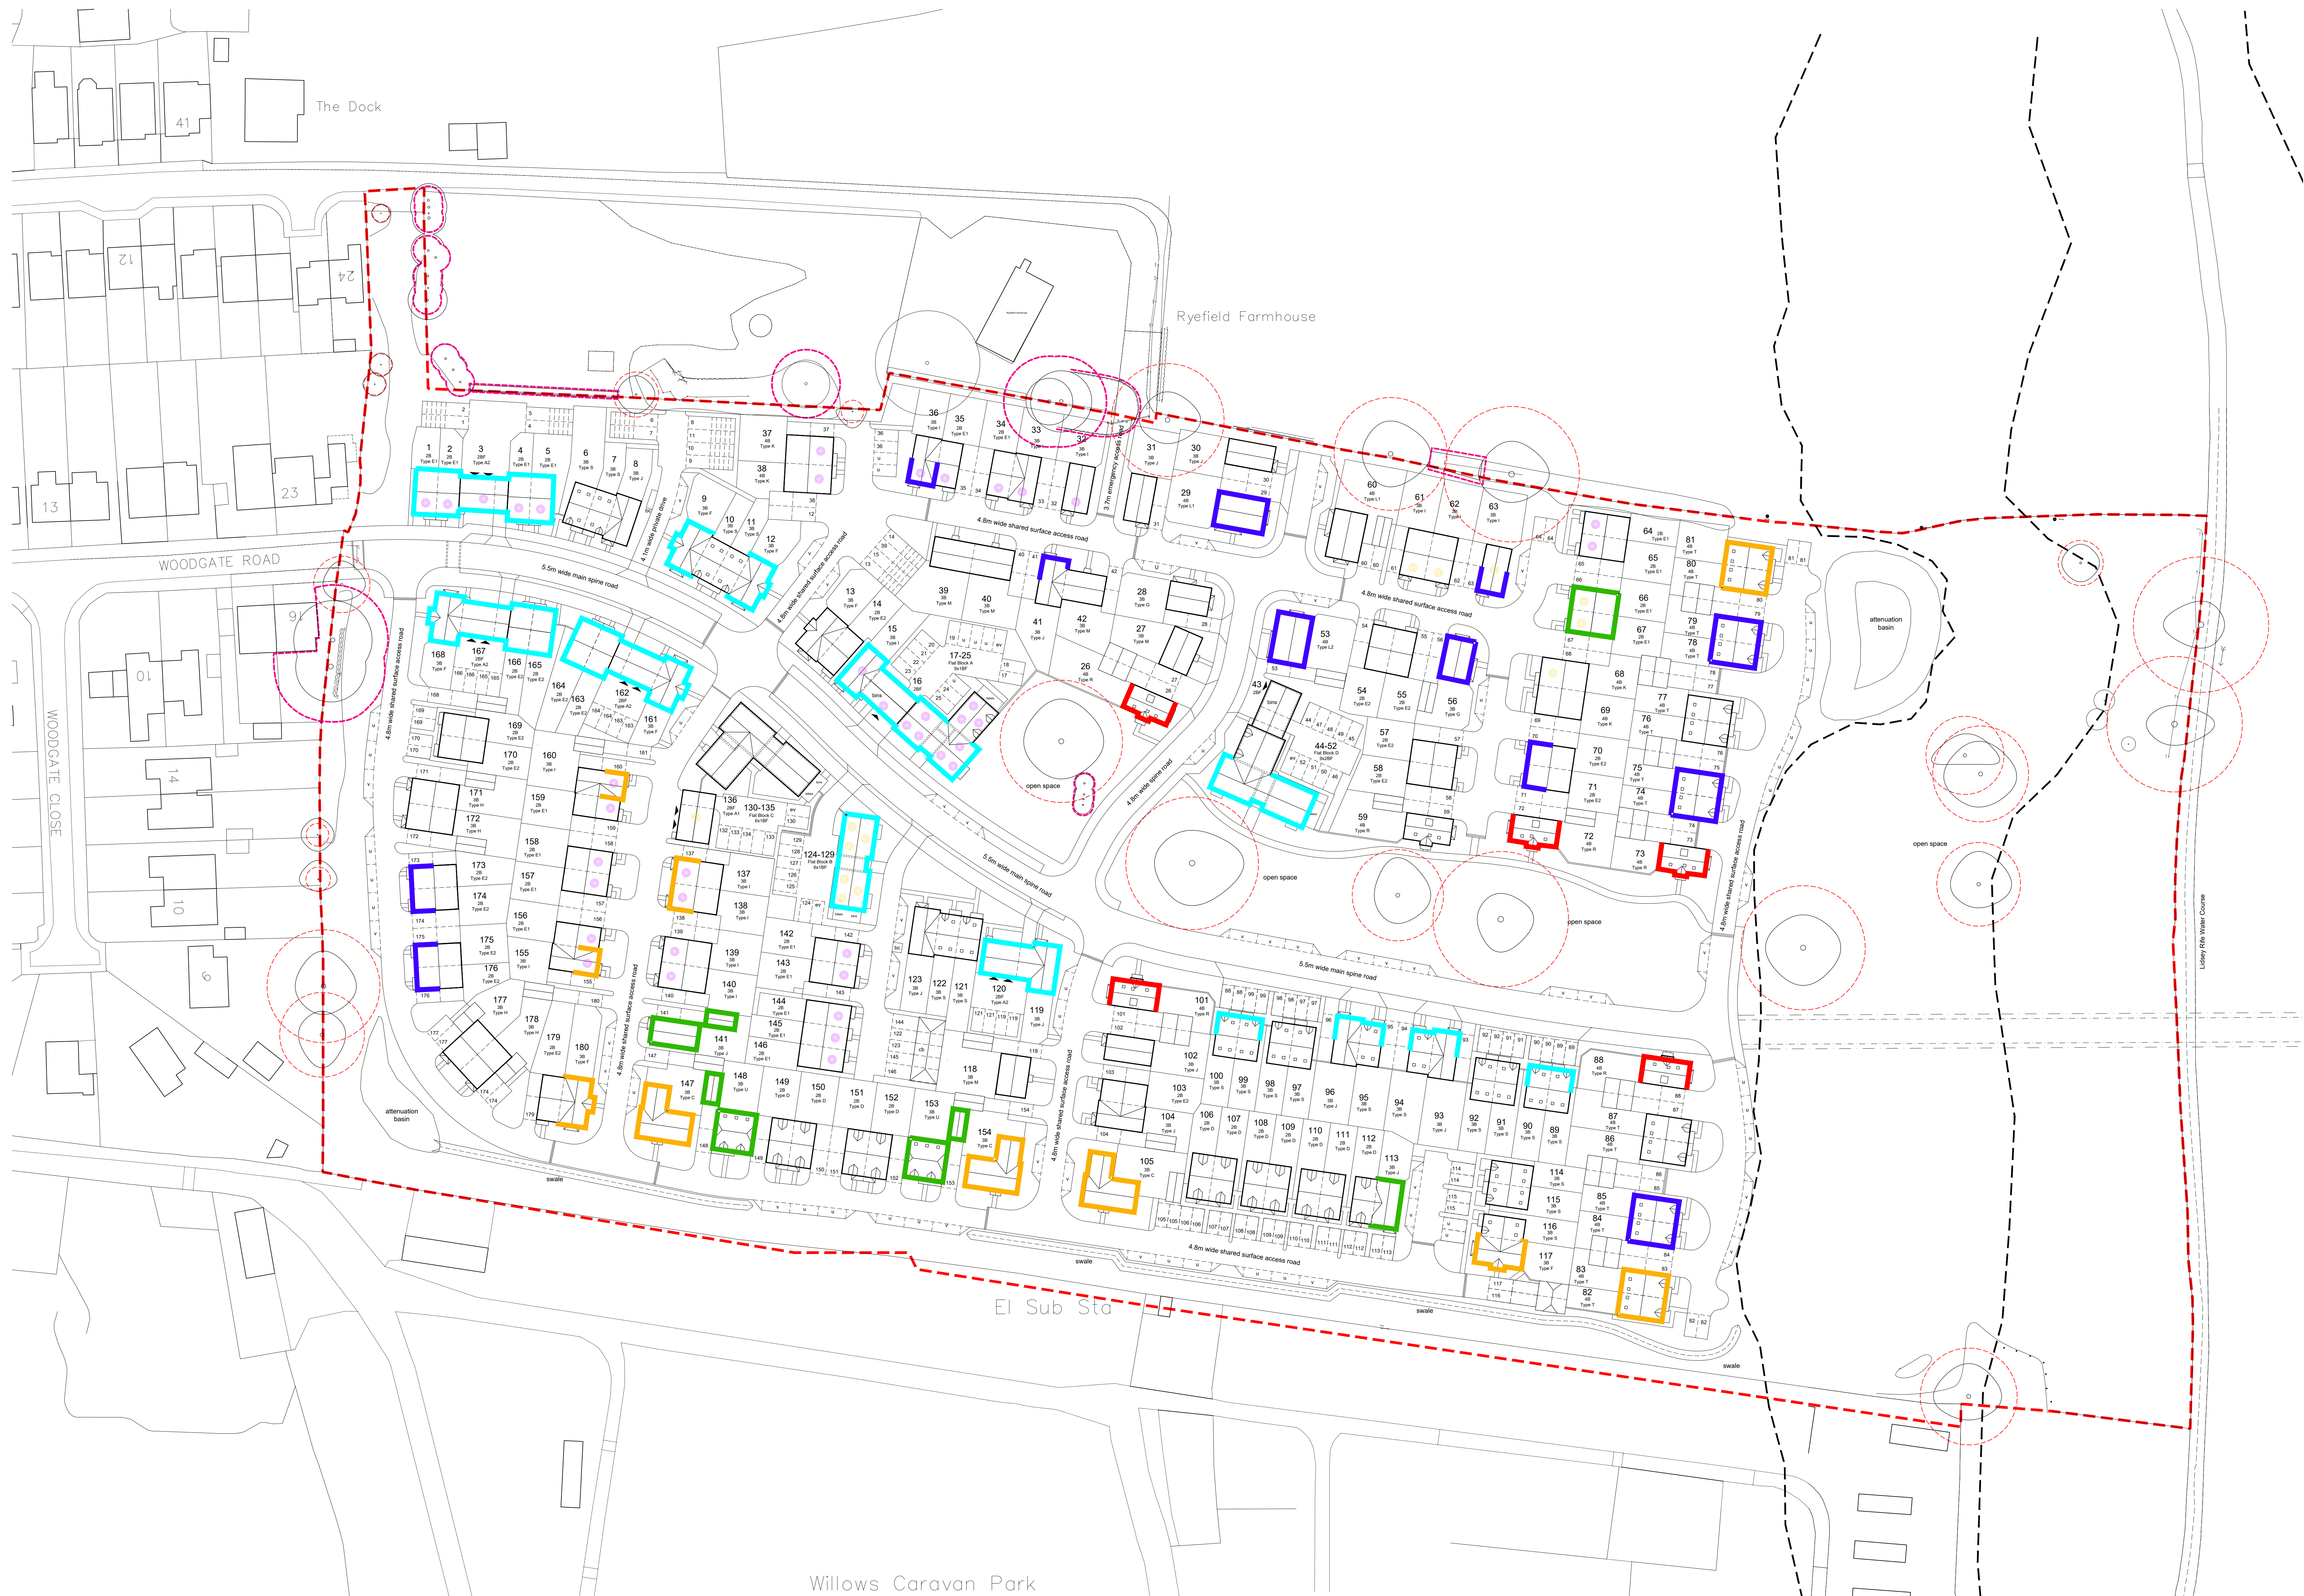

P1	06.08.21	Planning Issue	LT	NE
Rev	Date	Revision Details	Dr	Ch



Client's Name
Pye Homes

Job Title
Land east of Woodgate Lane, Woodgate

Drawing Title
Proposed Site Layout - Materials Plan

Scale
1:500 @ A0 / 1:1000 @ A2

Drawn	Checked	Date
JW	LT	01.07.21

Job No	Drawing No	Rev
6781	PL-05	P1

Status
APPROVAL