



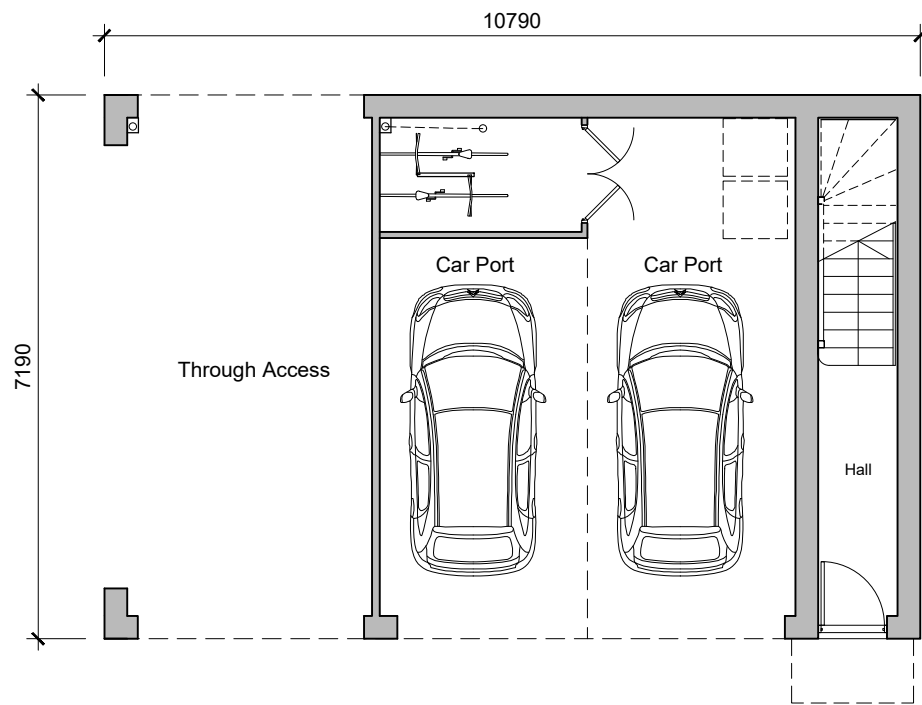


Ground Floor Plan

2-Bedroom 4-Person Flat-Over-Garage
Affordable
70.79sqm / 762 sqft GIA [to finishes on First Floor only]
Plot - 136

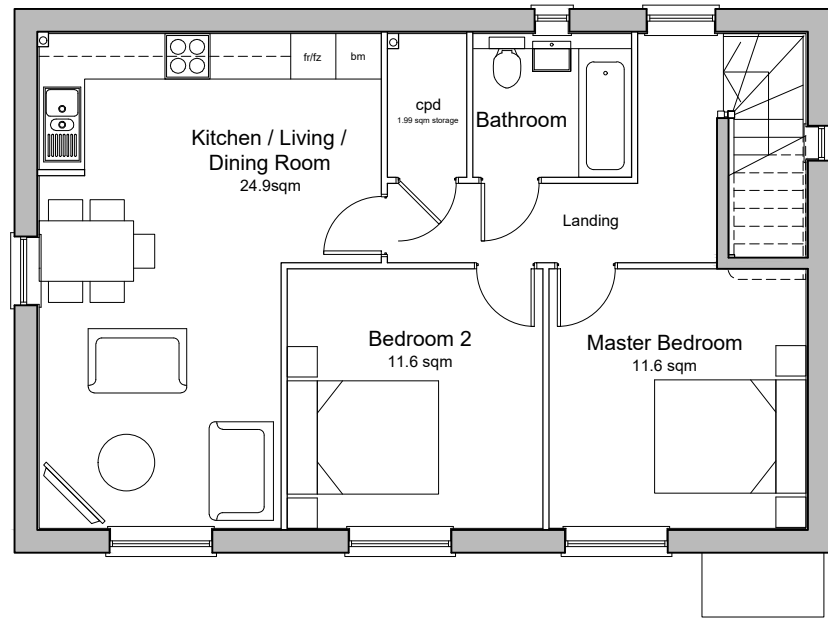


First Floor Plan

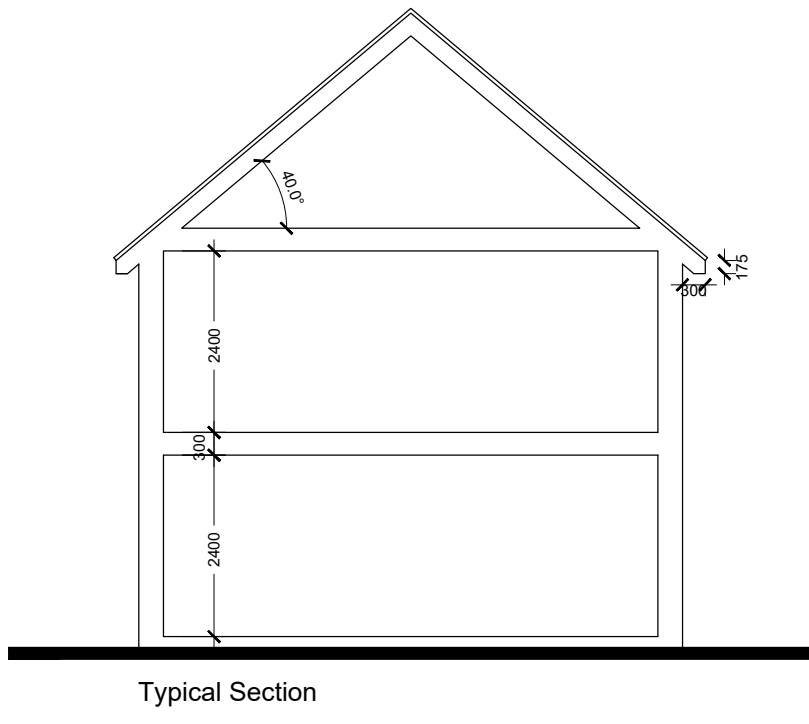


Typical Section



Front Elevation

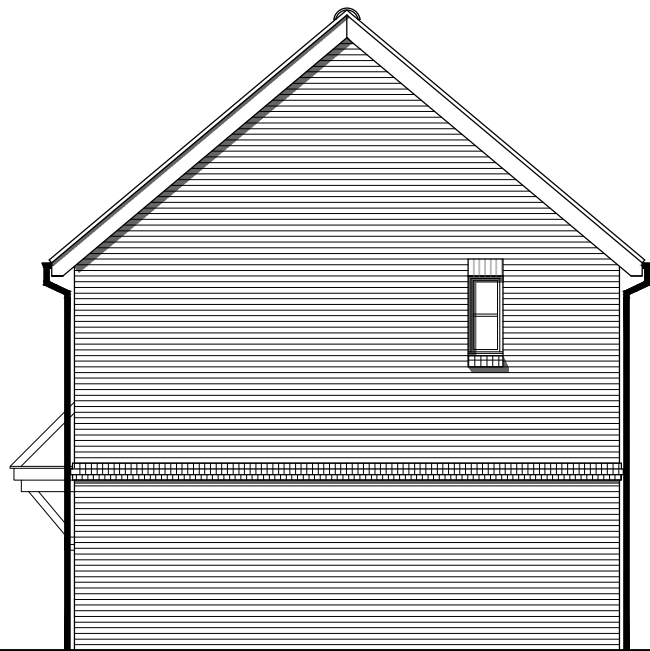

Side Elevation

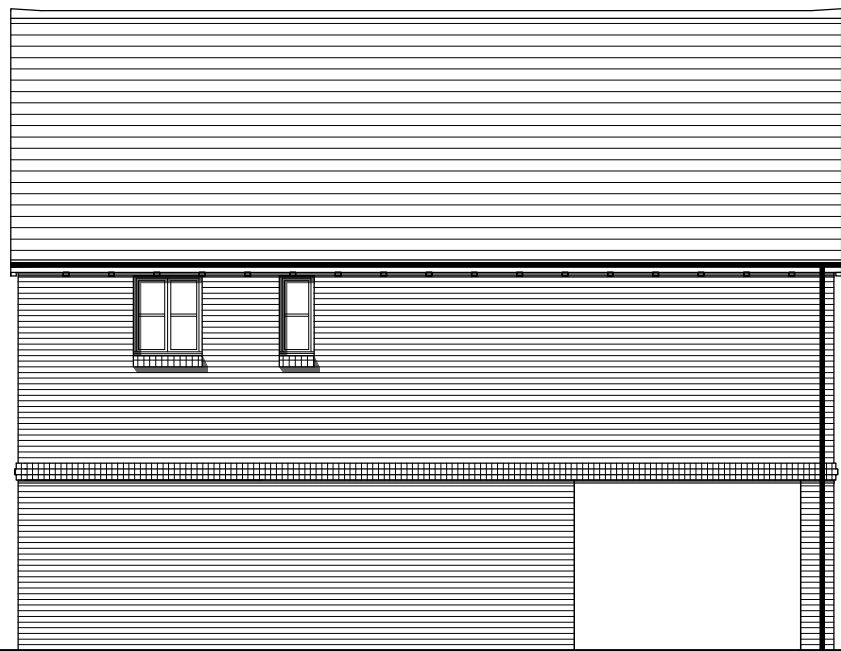

Rear Elevation



Side Elevation

P1	06.08.21	Planning Issue	LT	KE
Rev	Date	Revision Details	Dr	Ch



London: 76 Great Suffolk Street
London, SE1 0BL
T 0207 928 2773 E london@ecearchitecture.com

Sussex: Brooklyn Chambers, 11 Goring Road
Worthing, West Sussex, BN12 4AP
T 01903 248777 E sussex@ecearchitecture.com

Bristol: Westworks, Colston Tower
Colston Street, Bristol, BS1 4XE
T 0117 214 1101 E bristol@ecewestworks.com

ECE Architecture
www.ecearchitecture.com

Client's Name
PYE Homes

Job Title
Woodgate Centre, Oak Tree Lane

Drawing Title
House Type A1 - Affordable
2-Bedroom 4-Person FOG

Scale
1:100 @ A1 / 1:200 @ A3

Drawn
AX

Checked
LT

Date
05.07.21

Job No
6781

Drawing No
PL-11

Rev
P1

Status
APPROVAL