



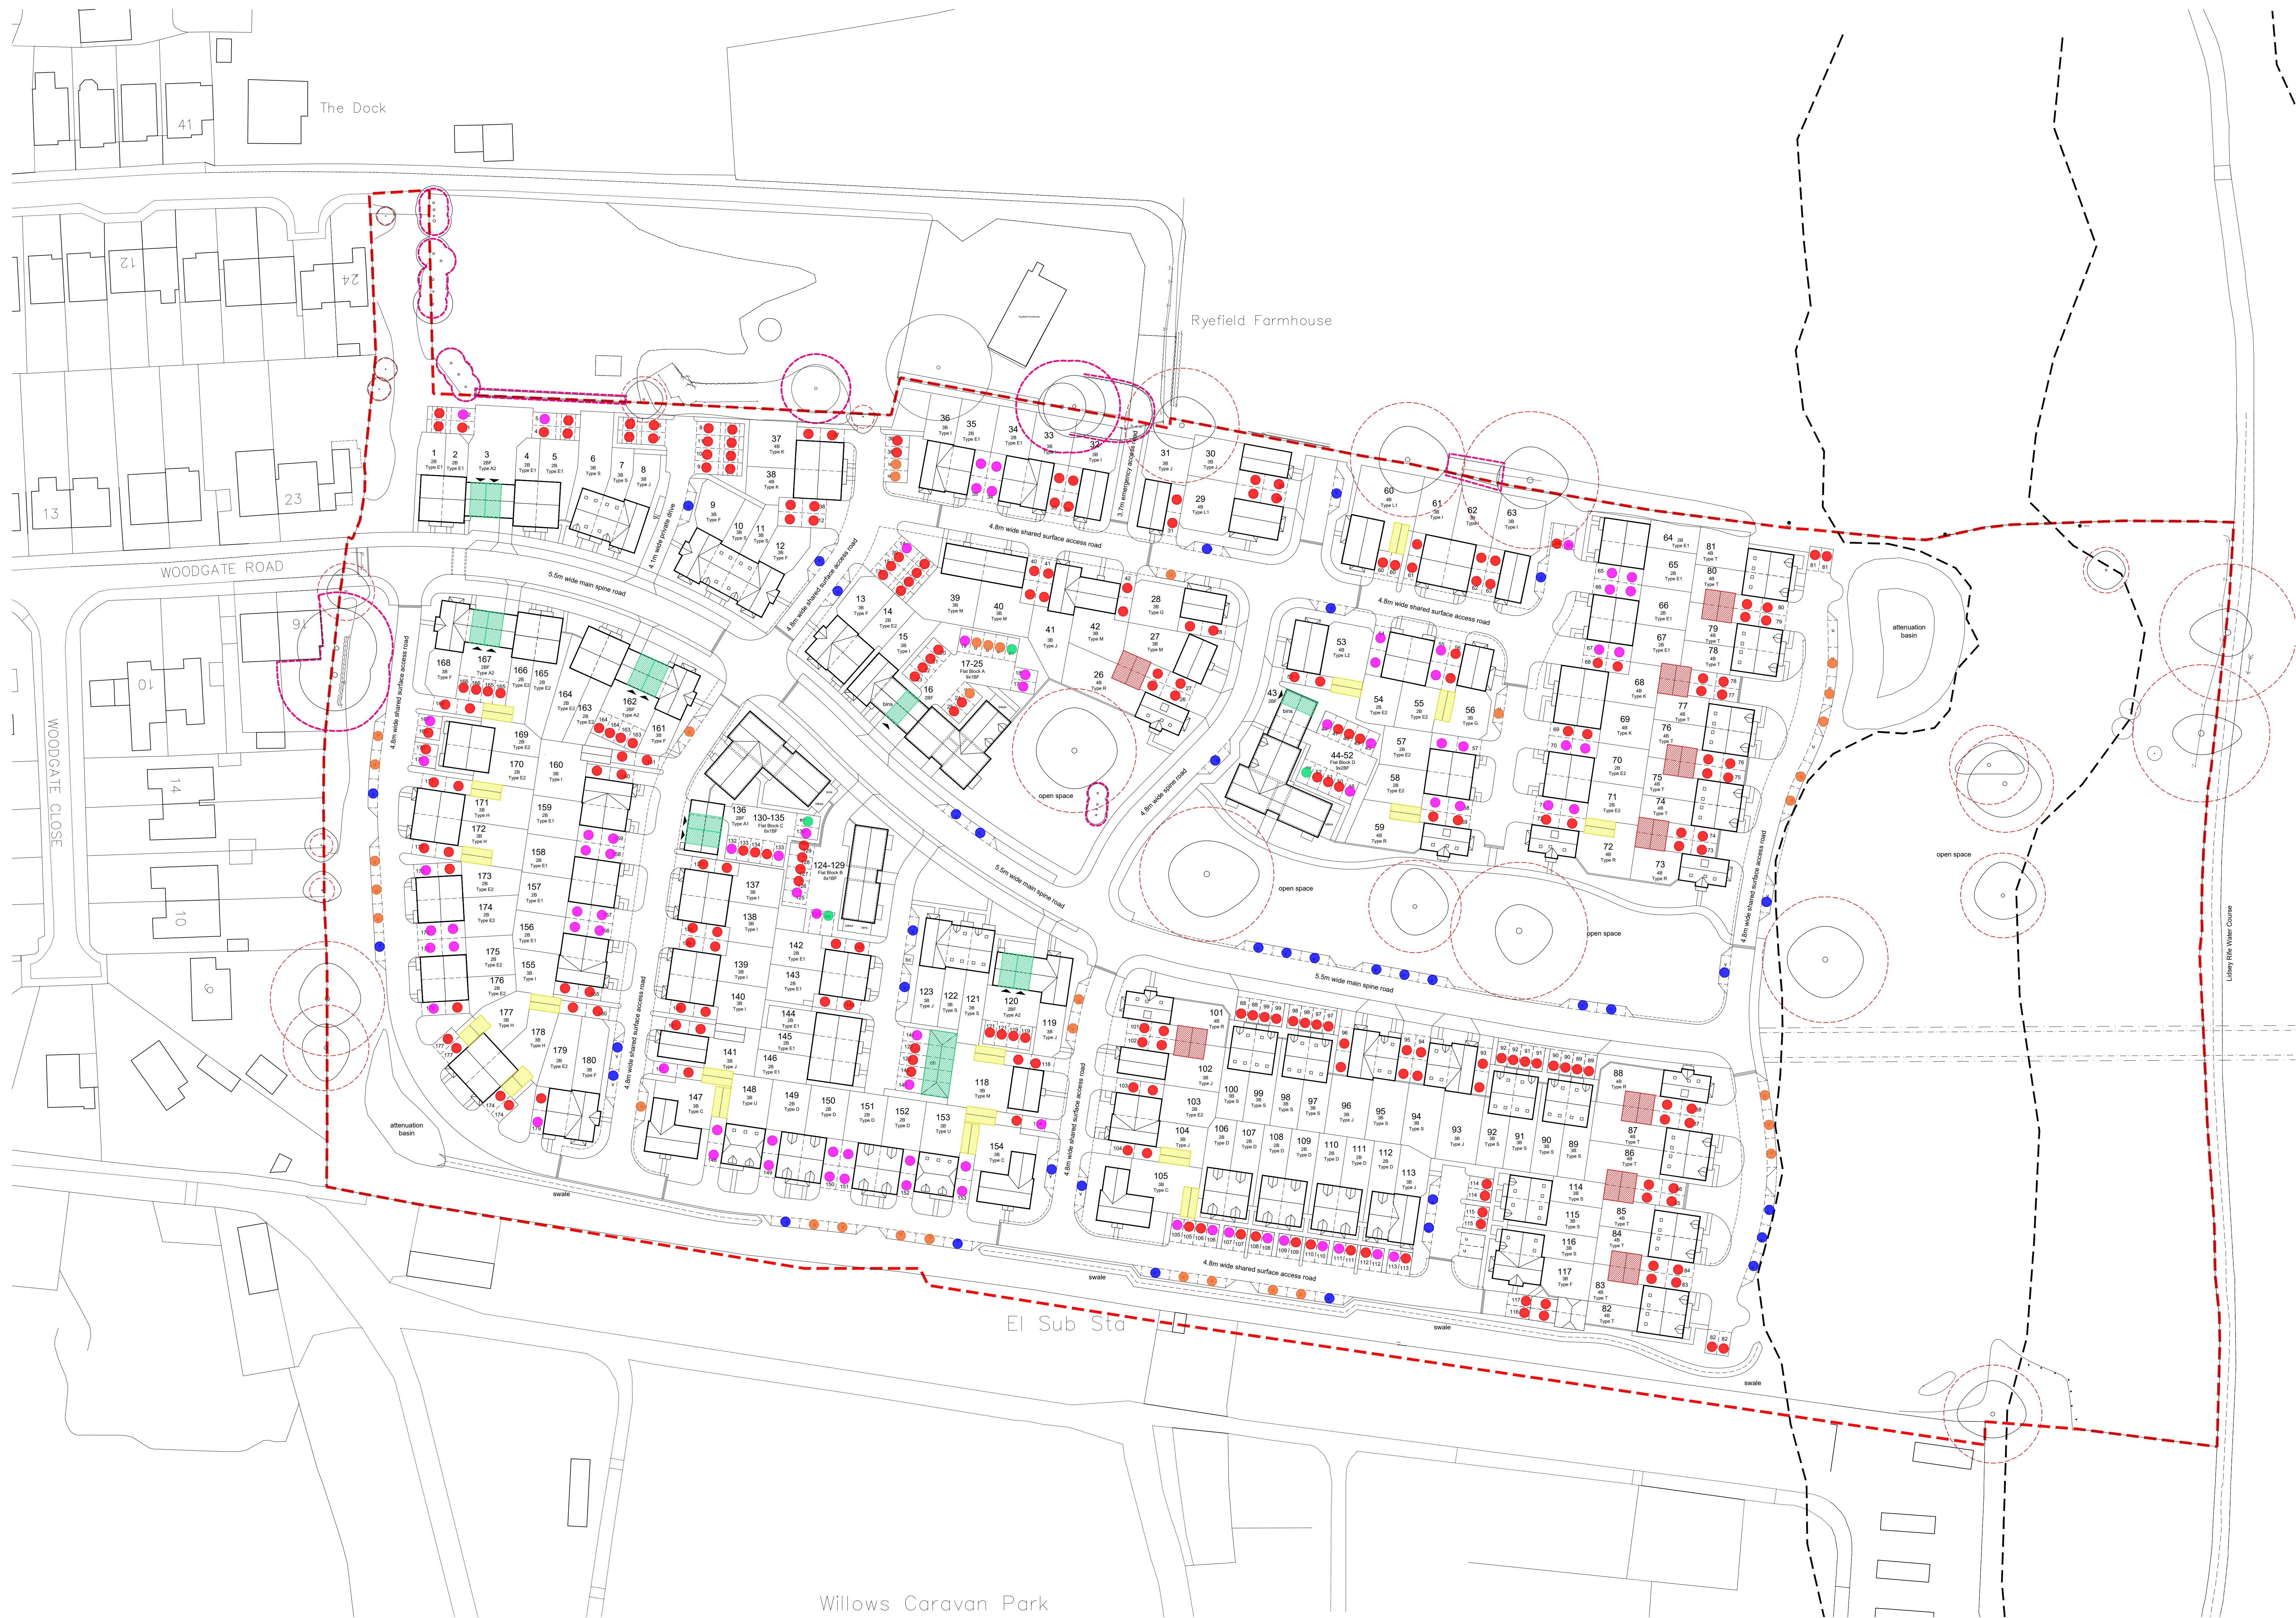

Key	
●	- Allocated parking space
●	- Unallocated parking space
●	- Unallocated EV Charging Space
●	- Part M4 Accessible Space
●	- Visitor
	- Car Barn
	- Single Garage
	- Double Garage

P1	06.08.21	Planning Issue	LT	NE
Rev	Date	Revision Details	Dr	Ch

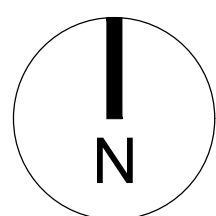

London: 76 Great Suffolk Street
T 0207 928 2773 E london@eceaarchitecture.com

Sussex: Brooklyn Chambers, 11 Doring Road
Worthing, West Sussex, BN12 4AP
T 01903 248777 E sussex@eceaarchitecture.com

Bristol: Westonskye, Colston Tower
Colston Street, Bristol, BS1 4XE
T 0117 214 1101 E bristol@eceaarchitecture.com

ECE Architecture
www.eceaarchitecture.com

Client's Name
Pye Homes

Job Title
**Land east of Woodgate Lane,
Woodgate**

Drawing Title
**Proposed Site Layout -
Parking Plan**

Scale
1:500 @ A0 / 1:1000 @ A2

Drawn	Checked	Date
JW	LT	01.07.21

Job No	Drawing No	Rev
6781	PL-08	P1

Status
APPROVAL