


Key

- EV Charing Point

- PV Panel Locations
57 dwellings

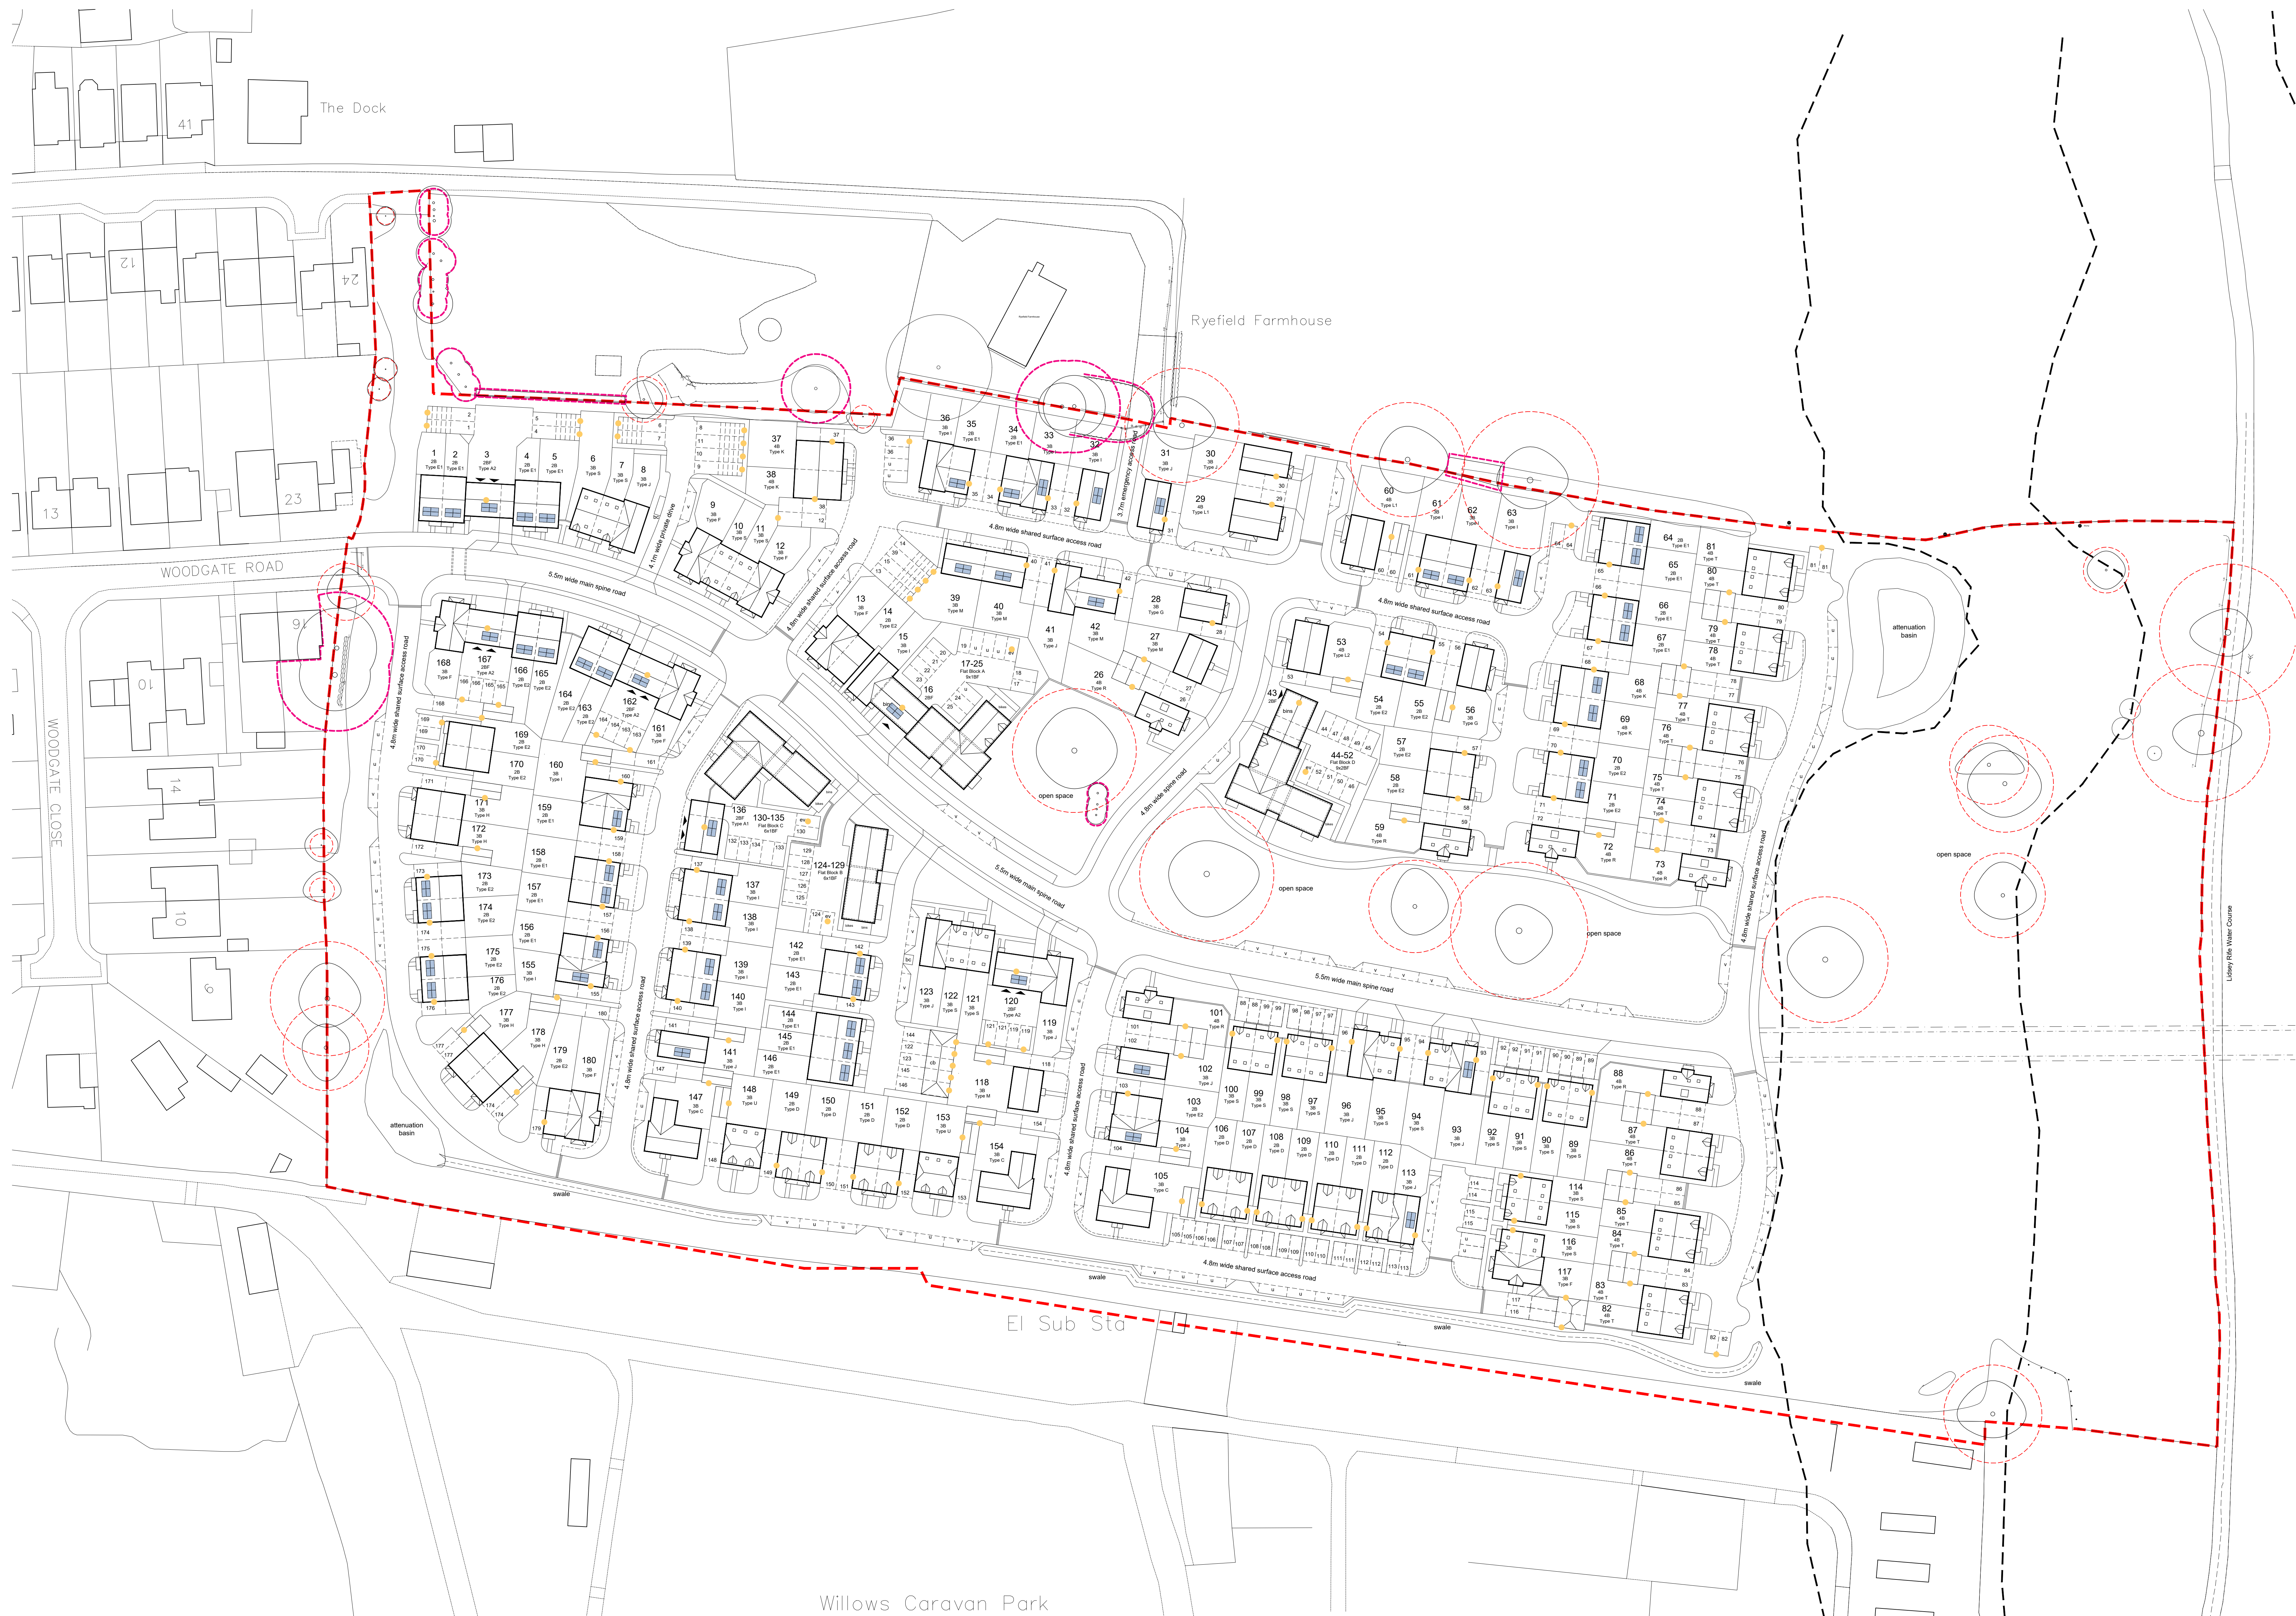

P1	06.08.21	Planning Issue	LT	NE
Rev	Date	Revision Details	Dr	Ch



London: 76 Great Suffolk Street
T 0207 928 2773 E london@ecearchitecture.com

Sussex: Brooklyn Chambers, 11 Doring Road
Worthing, West Sussex, BN12 4AP
T 01903 248777 E sussex@ecearchitecture.com

Bristol: Westonsky, Colston Tower
Colston Street, Bristol, BS1 4XE
T 0117 214 1101 E bristol@ecearchitecture.com

ECE Architecture
www.ecearchitecture.com

Client's Name
Pye Homes

Job Title
**Land east of Woodgate Lane,
Woodgate**

Drawing Title
**Proposed Site Layout -
Sustainability Plan**

Scale
1:500 @ A0 / 1:1000 @ A2

Drawn	Checked	Date
JW	LT	01.07.21

Job No	Drawing No	Rev
6781	PL-10	P1

Status
APPROVAL