



CDM 2015 Health & Safety Information

This information relates only to 'Significant Hazards' identified on this drawing and is to be read in conjunction with the Designer's Hazard Register.

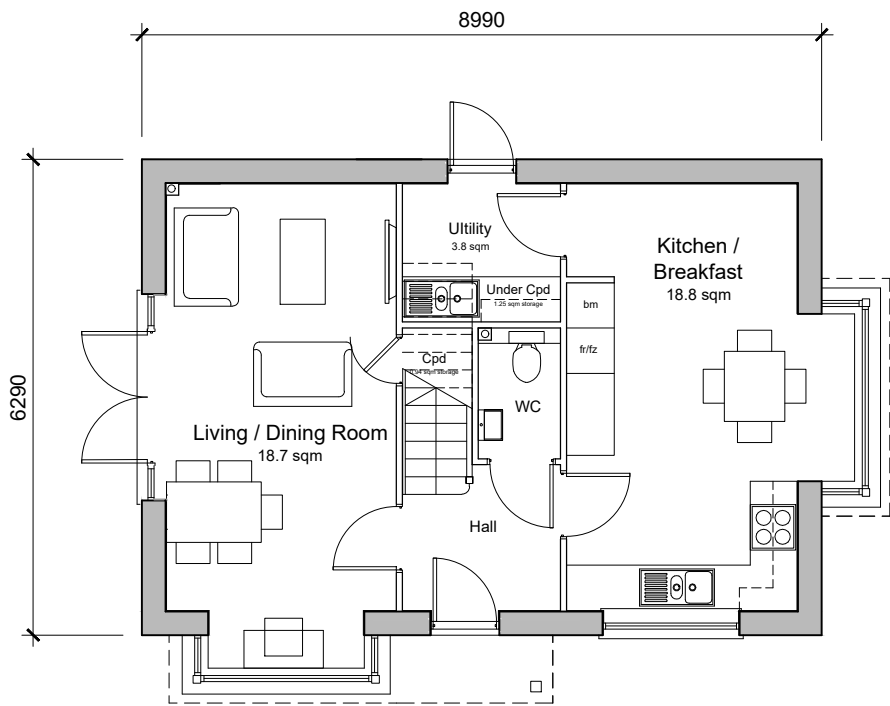


Ground Floor Plan

3-Bedroom 5-Person House
Private
97.59sqm / 1050 sqft GIA (to finishes)
Plot 56
Plot Handed - 28
To National Space Standards

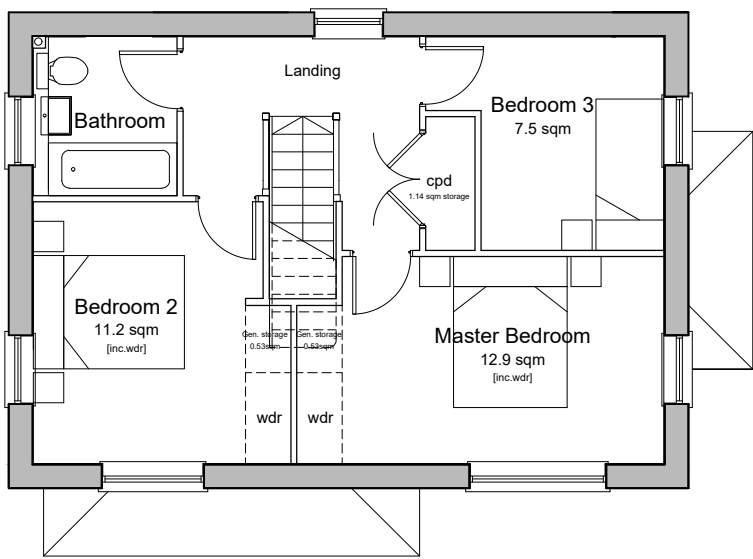

First Floor Plan

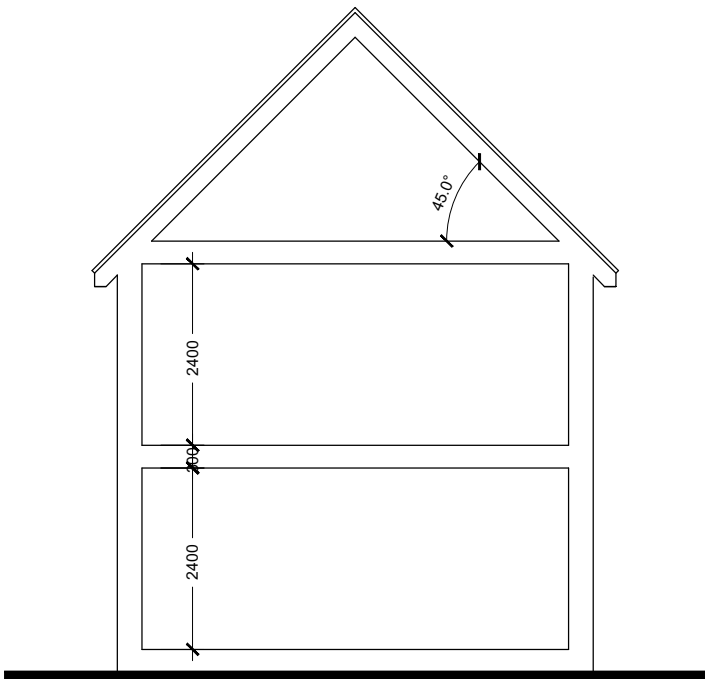

Typical Section



Front Elevation
Plot 56



Side Elevation



Side Elevation



Rear Elevation



Front Elevation
Plot 56



Side Elevation



Side Elevation



Rear Elevation

Rev	Date	Revision Details	Dr	Ch
-----	------	------------------	----	----



London: 76 Great Suffolk Street
London, SE1 0BL
T 0207 928 2773 E london@ecearchitecture.com

Sussex: Brooklyn Chambers, 11 Goring Road
Worthing, West Sussex, BN12 4AP
T 01903 248777 E sussex@ecearchitecture.com

Bristol: Westworks, Colston Tower
Colston Street, Bristol, BS1 4XE
T 0117 214 1101 E bristol@ecewestworks.com

ECE Architecture
www.ecearchitecture.com

Client's Name
PYE Homes

Job Title
Woodgate Centre, Oak Tree Lane

Drawing Title
Housetype G - Private
3 Bedroom 5 Person Detached House

Scale
1:100 @ A1 / 1:200 @ A3

Drawn
AX

Checked
LT

Date
05.07.21

Job No
6781

Drawing No
PL-18

Rev

Status
APPROVAL