


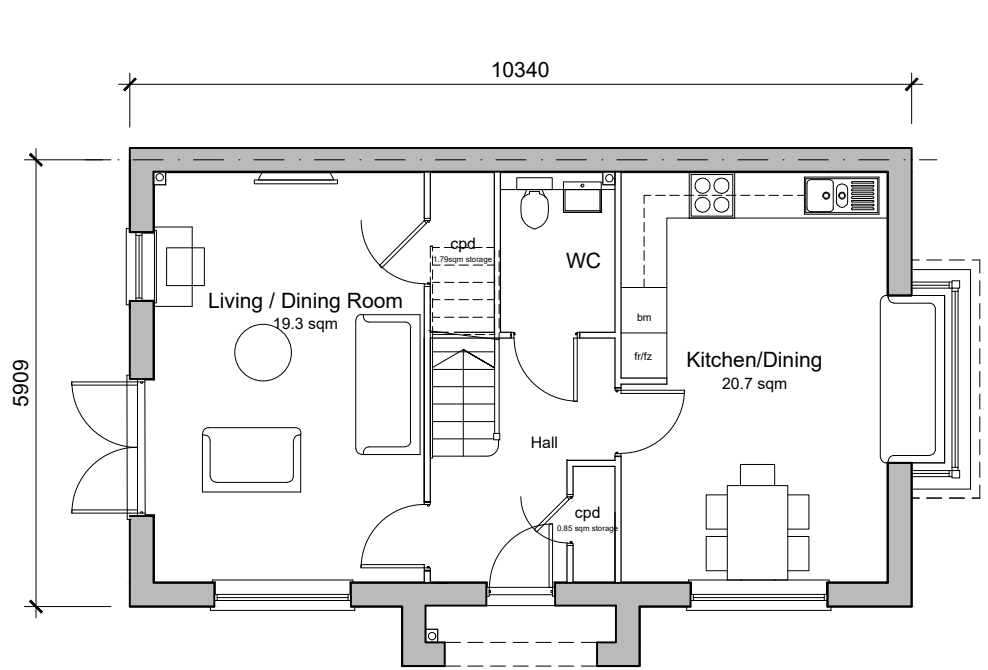


Ground Floor Plan

3-Bedroom 5-Person House
Private


108.60 sqm / 1168 sqft GIA (to finishes)

Plot 13, 161
Plot 117, 168, 180

To National Space Standards

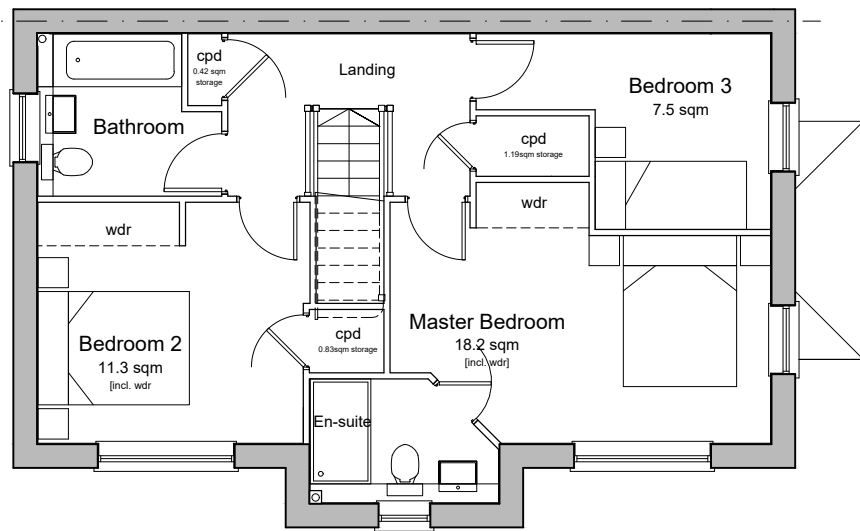

First Floor Plan

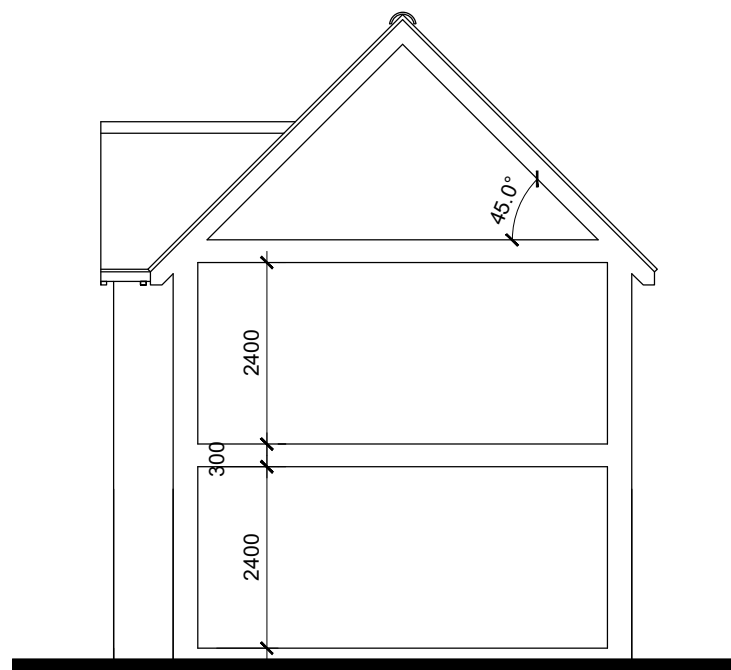


Typical Section



Front Elevation

Plot 13

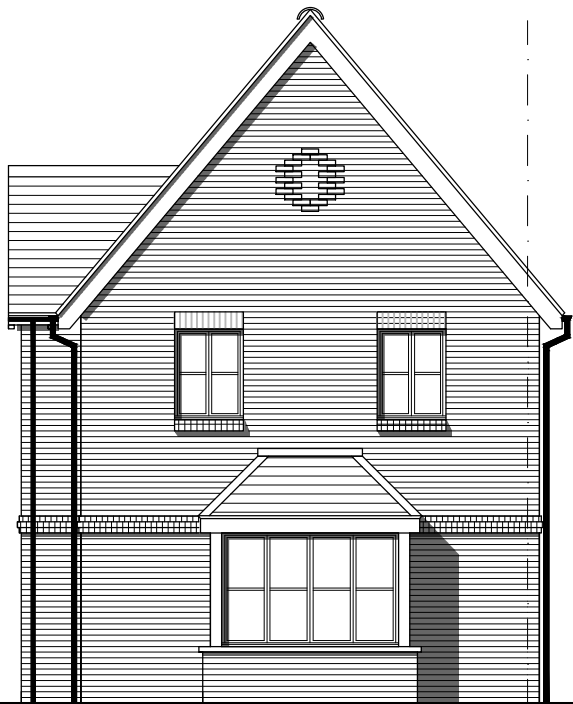

Side Elevation



Side Elevation




Rear Elevation



Front Elevation

Plots as drawn 9, 161
Plots handed 12, 117, 168, 180

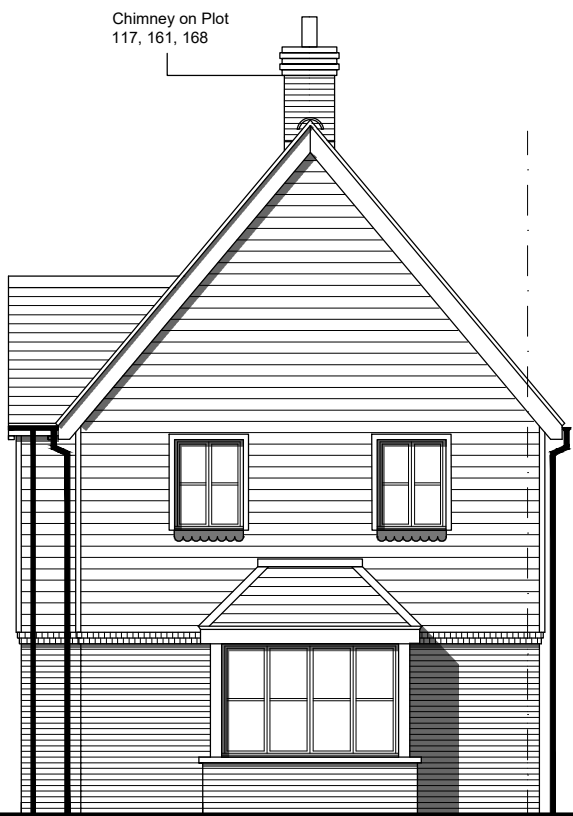


Side Elevation

Plots as drawn 9, 161
Plots handed 12, 117, 168, 180



Side Elevation

Plots as drawn 9, 161
Plots handed 12, 117, 168, 180

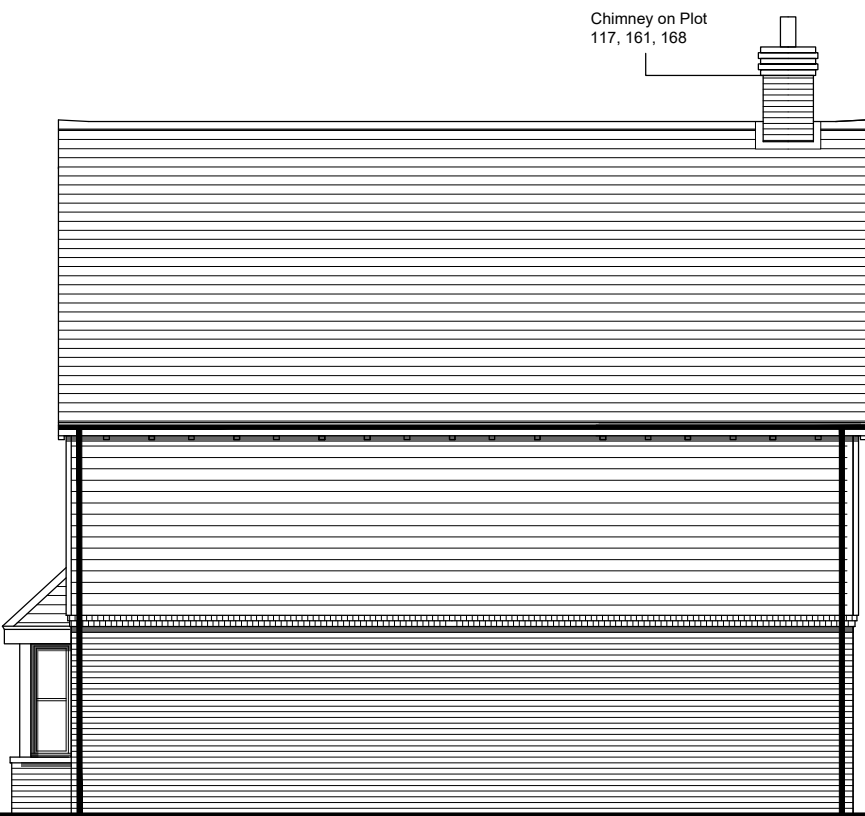

Rear Elevation

Plots as drawn 9, 161
Plots handed 12, 117, 168, 180

P1	06.08.21	Planning Issue	LT	KE
Rev	Date	Revision Details	Dr	Ch



London: 76 Great Suffolk Street
London, SE1 0BL
T 0207 928 2773 E london@ecearchitecture.com

Sussex: Brooklyn Chambers, 11 Goring Road
Worthing, West Sussex, BN12 4AP
T 01903 248777 E sussex@ecearchitecture.com

Bristol: Westworks, Colston Tower
Colston Street, Bristol, BS1 4XE
T 0117 214 1101 E bristol@ecewestworks.com

ECE Architecture
www.ecearchitecture.com

Client's Name

PYE Homes

Job Title

Woodgate Centre, Oak Tree Lane

Drawing Title

Housetype F - Private
3 Bedroom 5 Person House

Scale

1:100 @ A1 / 1:200 @ A3



Drawn	Checked	Date
AX	LT	05.07.21

Job No	Drawing No	Rev
6781	PL-17	P1

Status

APPROVAL