



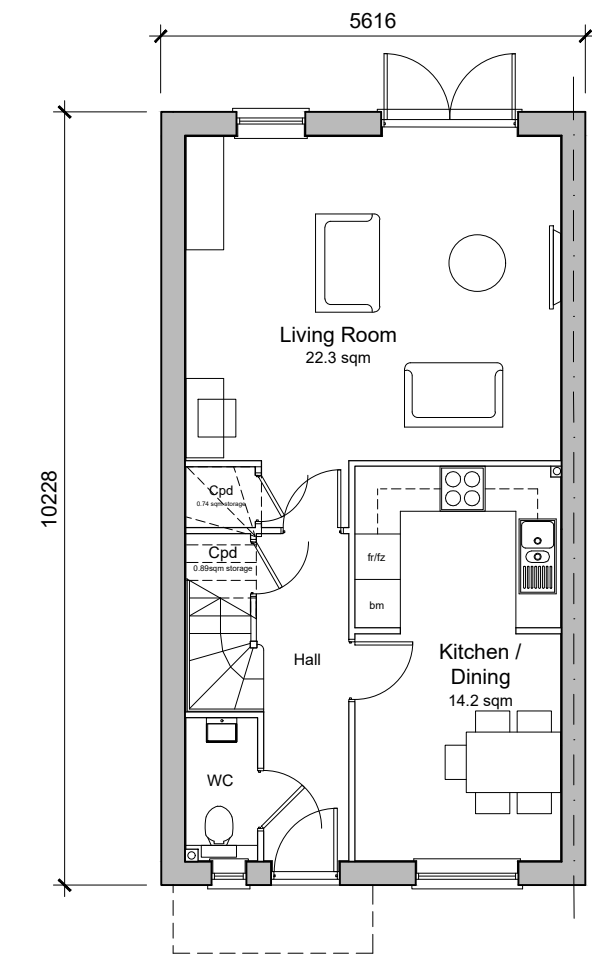


Ground Floor Plan

3-Bedroom 5-Person House
Private
95.00sqm / 1023 sqft GIA (to finishes)
Plot - 171, 177
Plot Handled - 172, 178
To National Space Standards

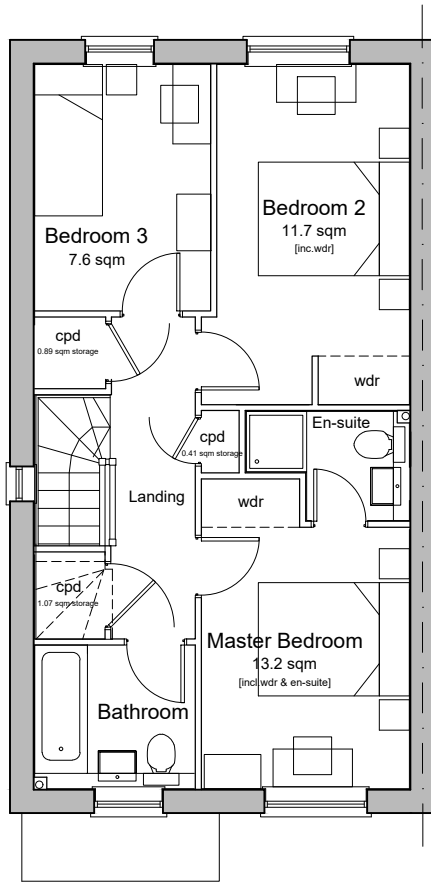

First Floor Plan

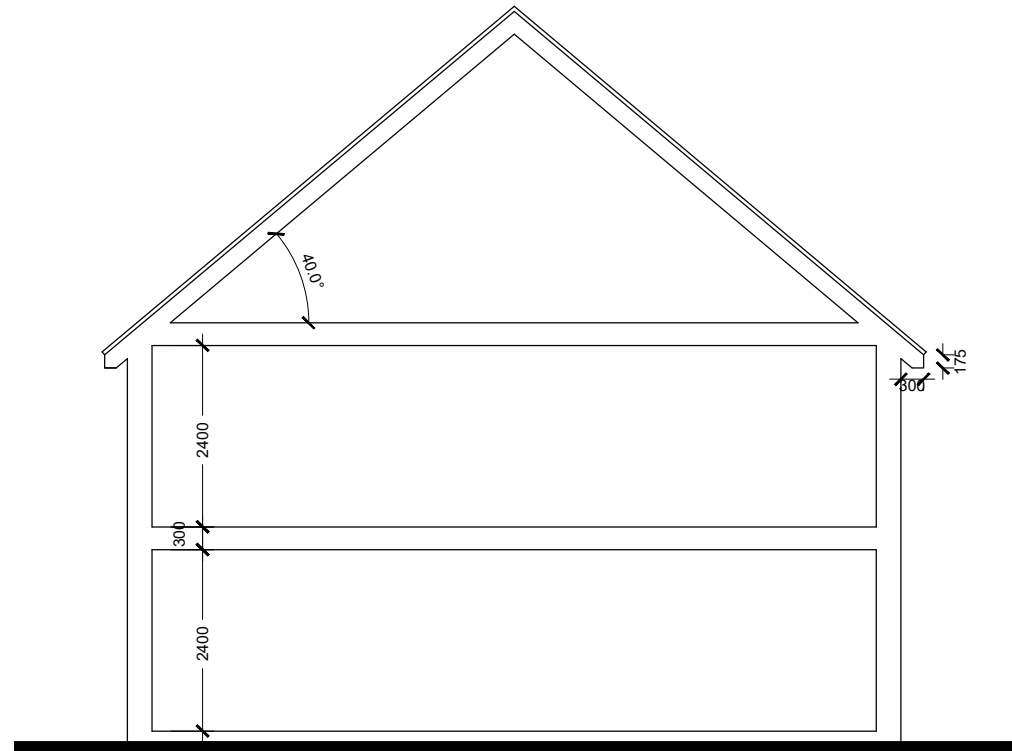

Typical Section




Front Elevation

Plots as drawn 171, 177
Plots handled 172, 178



Rear Elevation

Plots as drawn 171, 177
Plots handled 172, 178

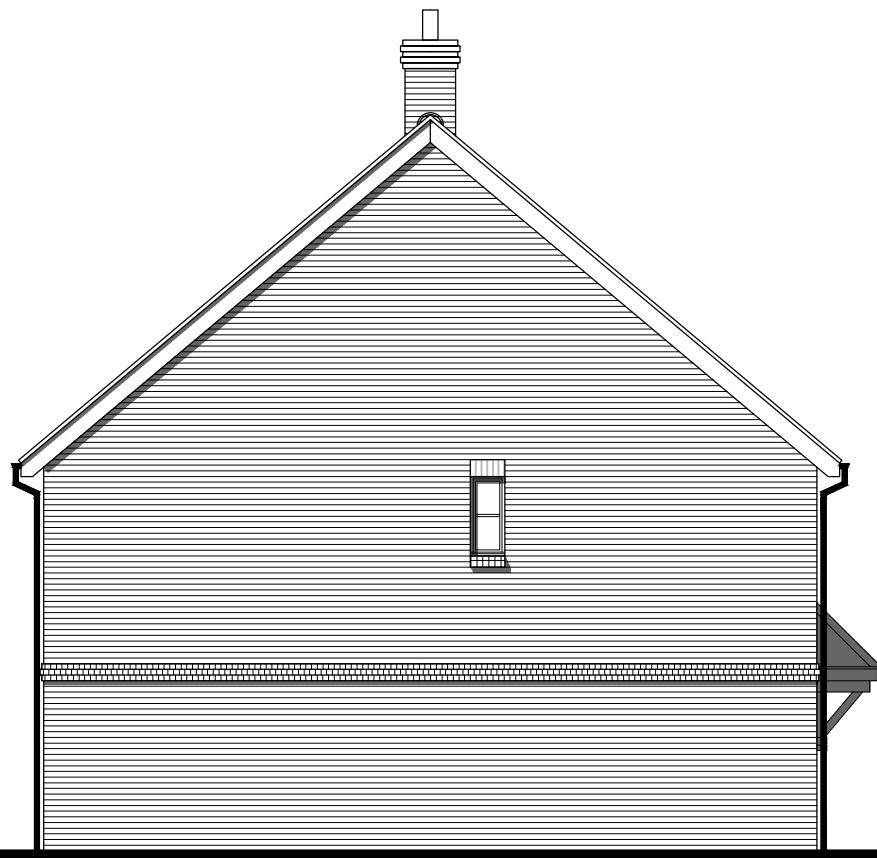

Side Elevation

Plots as drawn 171, 177
Plots handled 172, 178

CDM 2015 Health & Safety Information

This information relates only to 'Significant Hazards' identified on this drawing and is to be read in conjunction with the Designer's Hazard Register.

P1	06.08.21	Planning Issue	LT	KE
Rev	Date	Revision Details	Dr	Ch



London: 76 Great Suffolk Street
London, SE1 0BL
T 0207 928 2773 E london@ecearchitecture.com

Sussex: Brooklyn Chambers, 11 Goring Road
Worthing, West Sussex, BN12 4AP
T 01903 248777 E sussex@ecearchitecture.com

Bristol: Westworks, Colston Tower
Colston Street, Bristol, BS1 4XE
T 0117 214 1101 E bristol@ecewestworks.com

ECE Architecture
www.ecearchitecture.com

Client's Name

PYE Homes

Job Title

Woodgate Centre, Oak Tree Lane

Drawing Title

Housetype H - Private
3 Bedroom 5 Person House

Scale

1:100 @ A1 / 1:200 @ A3



Drawn	Checked	Date
AX	LT	05.07.21

Job No	Drawing No	Rev
6781	PL- 20	P1

Status

APPROVAL