



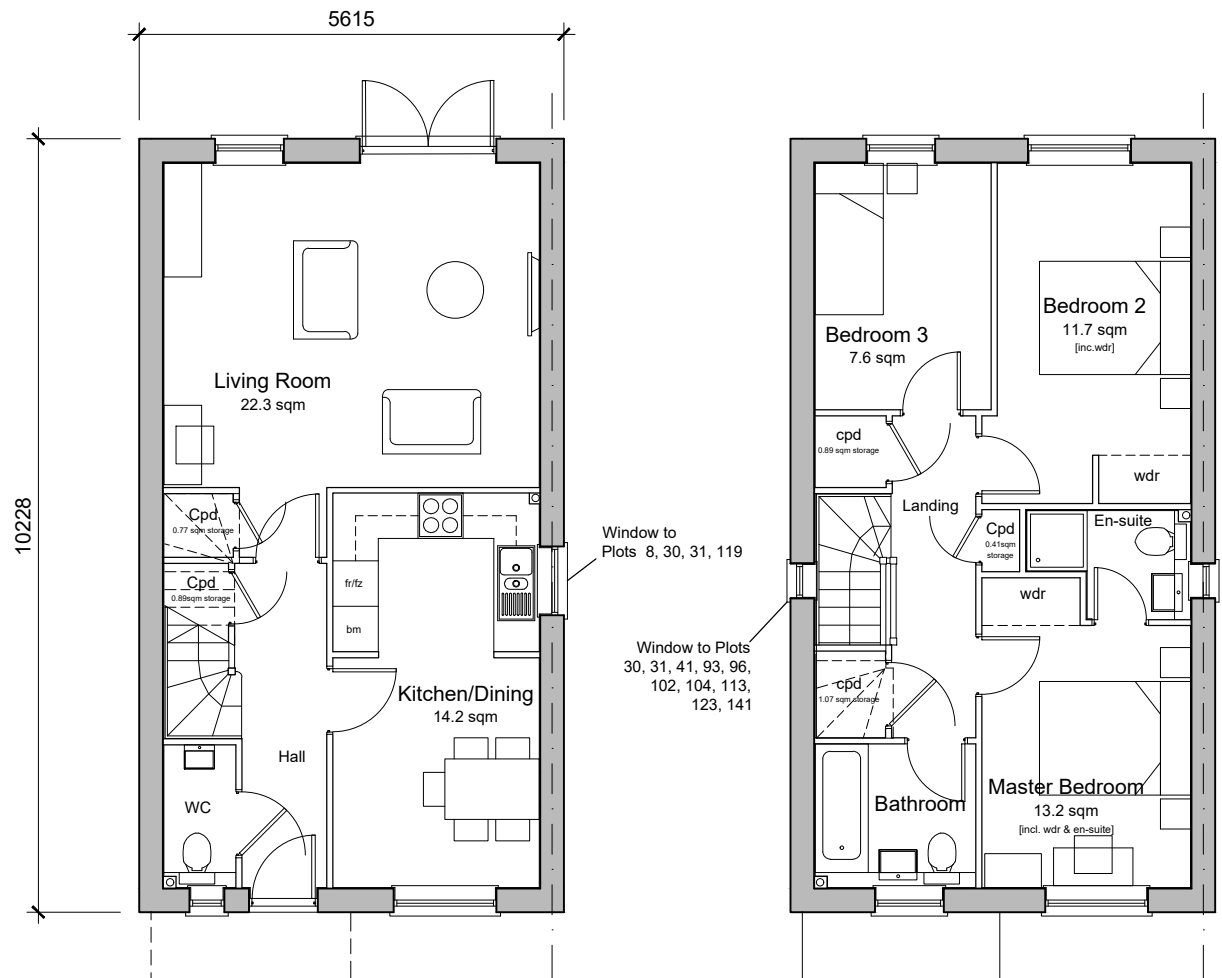

Ground Floor Plan
3-Bedroom 5-Person House
Private
95.00sqm / 1023 sqft GIA (to finishes)
Plots - 8, 30, 93, 102, 123, 141
Plots Handled - 31, 41, 96, 104, 113, 119
To National Space Standards

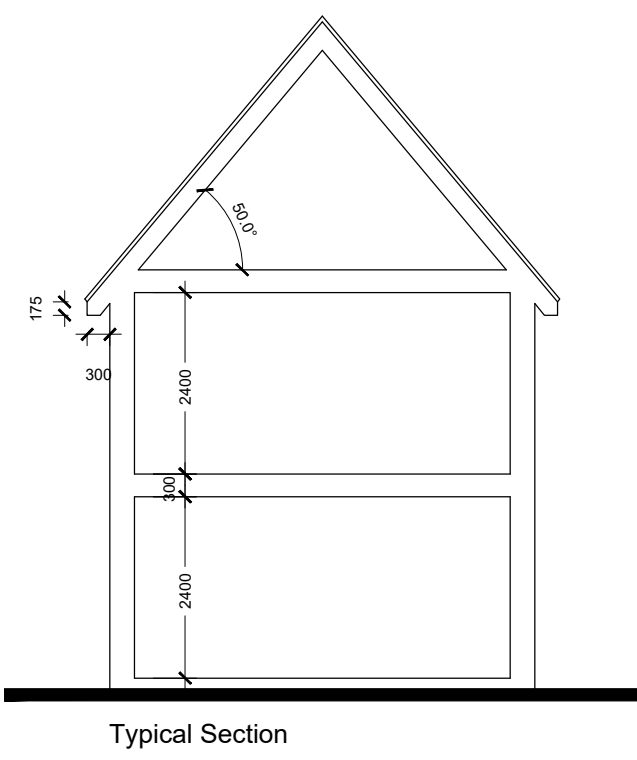

P1	06.08.21	Planning Issue	LT	KE
Rev	Date	Revision Details	Dr	Ch



London: 76 Great Suffolk Street
London, SE1 0BL
T 0207 928 2773 E london@ecearchitecture.com

Sussex: Brooklyn Chambers, 11 Goring Road
Worthing, West Sussex, BN12 4AP
T 01903 248777 E sussex@ecearchitecture.com

Bristol: Westworks, Colston Tower
Colston Street, Bristol, BS1 4XE
T 0117 214 1101 E bristol@ecewestworks.com

ECE Architecture
www.ecearchitecture.com

Client's Name
PYE Homes

Job Title
Woodgate Centre, Oak Tree Lane

Drawing Title
**Housetype J - Private
3 Bedroom 5 Person House**

Scale
1:100 @ A1 / 1:200 @ A3

Drawn
AX

Checked
LT

Date
05.07.21

Job No
6781

Drawing No
PL-22

Rev
P1

Status
APPROVAL