



CDM 2015 Health & Safety Information

This information relates only to 'Significant Hazards' identified on this drawing and is to be read in conjunction with the Designer's Hazard Register.

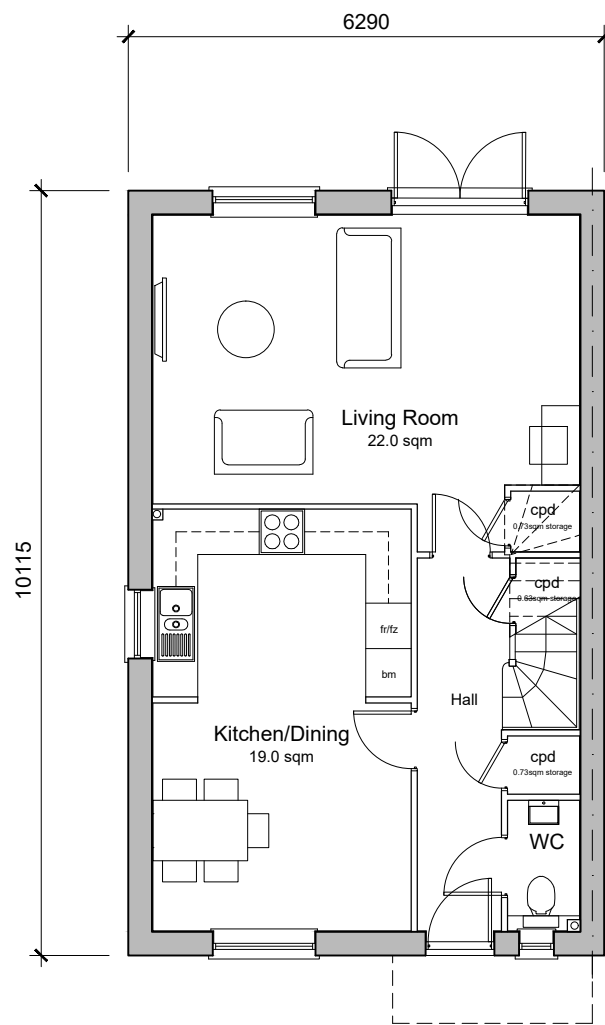


Ground Floor Plan

4-Bedroom 6-Person House
106.76sqm / 1149 sqft GIA (to finishes)
Plot - 38, 69
Plot handed - 37, 69
To National Space Standards
Plot 38, 37, 69 Affordable Dwellings
Plot 69 - Private Dwelling

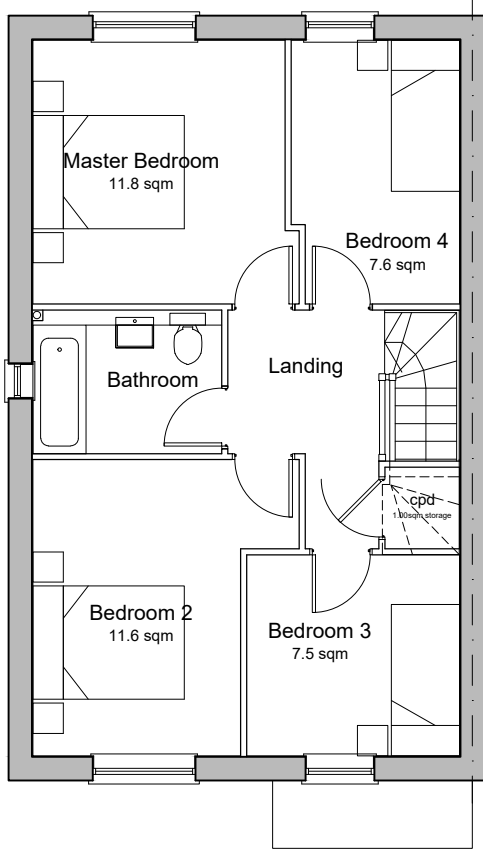

First Floor Plan

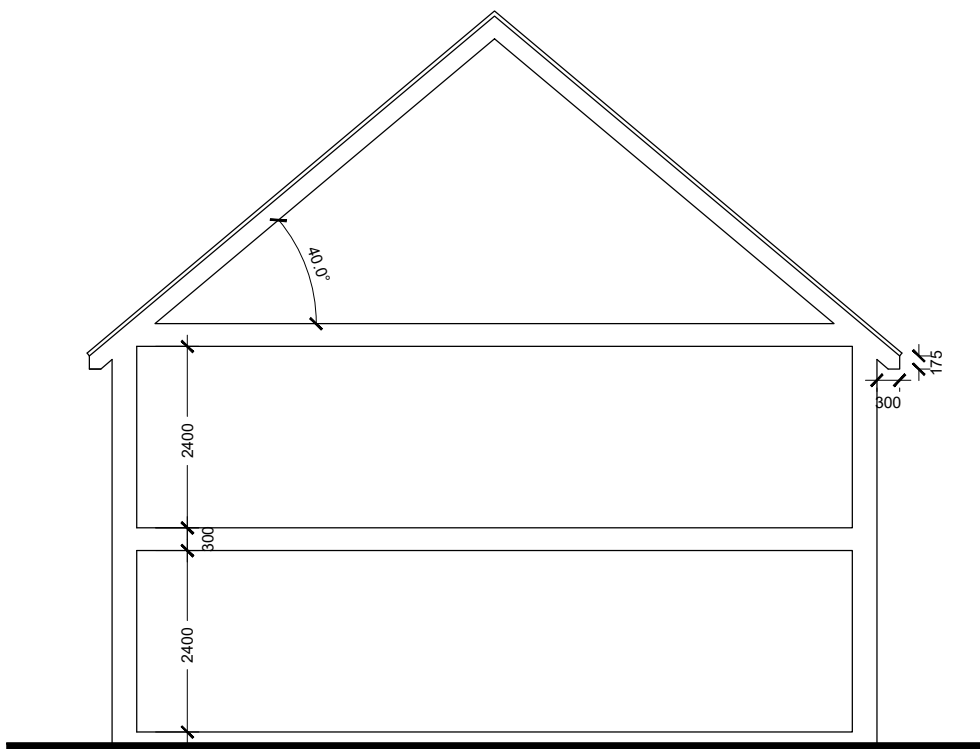

Typical Section




Front Elevation

Plots as drawn 38, 69
Plots handed 37, 69



Rear Elevation

Plots as drawn 38, 69
Plots handed 37, 69

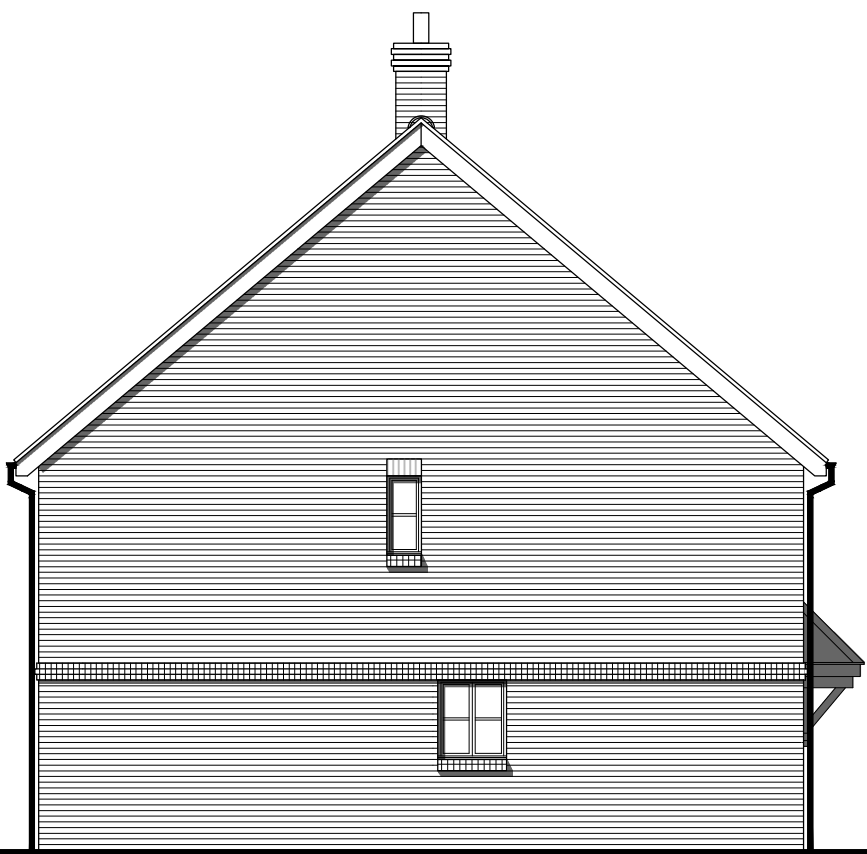

Side Elevation

Plots as drawn 38, 69
Plots handed 37, 69

P1	06.08.21	Planning Issue	LT	KE
Rev	Date	Revision Details	Dr	Ch



London: 76 Great Suffolk Street
London, SE1 0BL
T 0207 928 2773 E london@ecearchitecture.com
Sussex: Brooklyn Chambers, 11 Goring Road
Worthing, West Sussex, BN12 4AP
T 01903 248777 E sussex@ecearchitecture.com
Bristol: Westworks, Colston Tower
Colston Street, Bristol, BS1 4XE
T 0117 214 1101 E bristol@ecewestworks.com
ECE Architecture
www.ecearchitecture.com

Client's Name

PYE Homes

Job Title

Woodgate Centre, Oak Tree Lane

Drawing Title

Housetype K
4 Bedroom 6 Person House

Scale

1:100 @ A1 / 1:200 @ A3



Drawn	Checked	Date
AX	LT	05.07.21

Job No	Drawing No	Rev
6781	PL-23	P1

Status

APPROVAL