



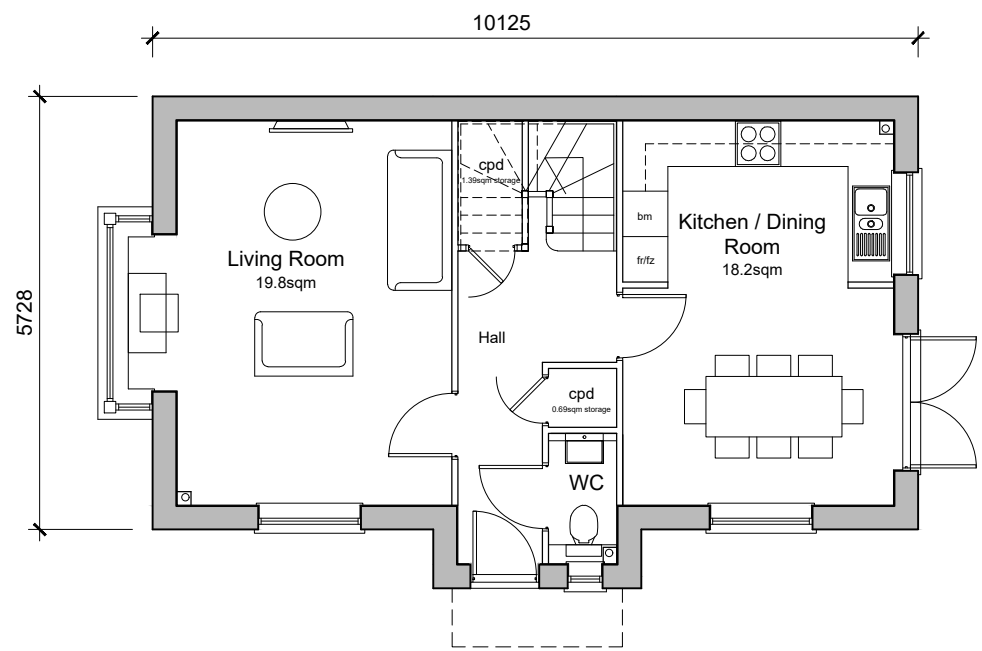


Ground Floor Plan


4-Bedroom 8-Person House
Private
135.49 sqm / 1458 sqft GIA (to finishes)
Plots - 72, 88
Plots Handled - 26, 93, 73, 101
To National Space Standards

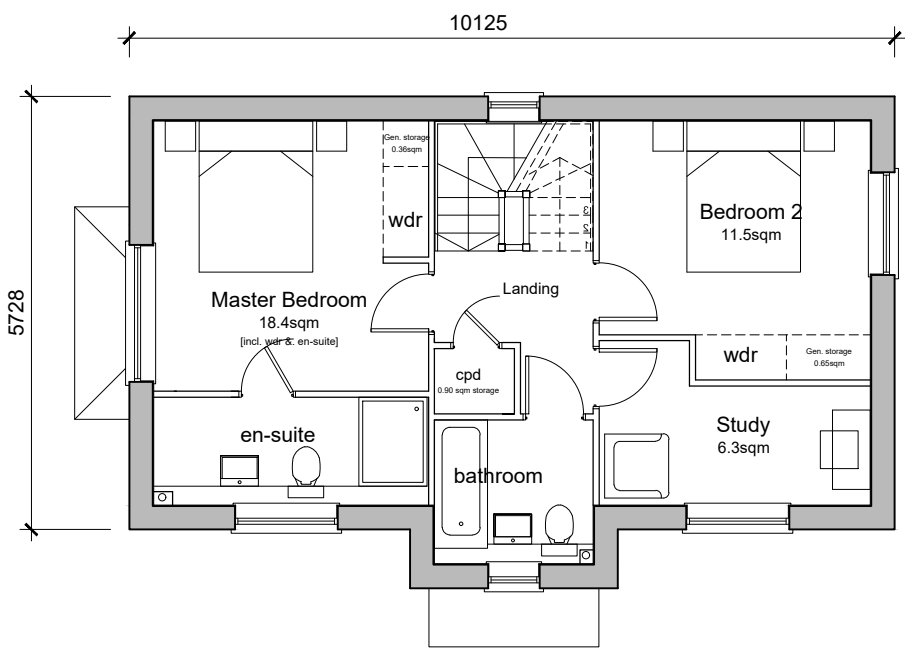

First Floor Plan

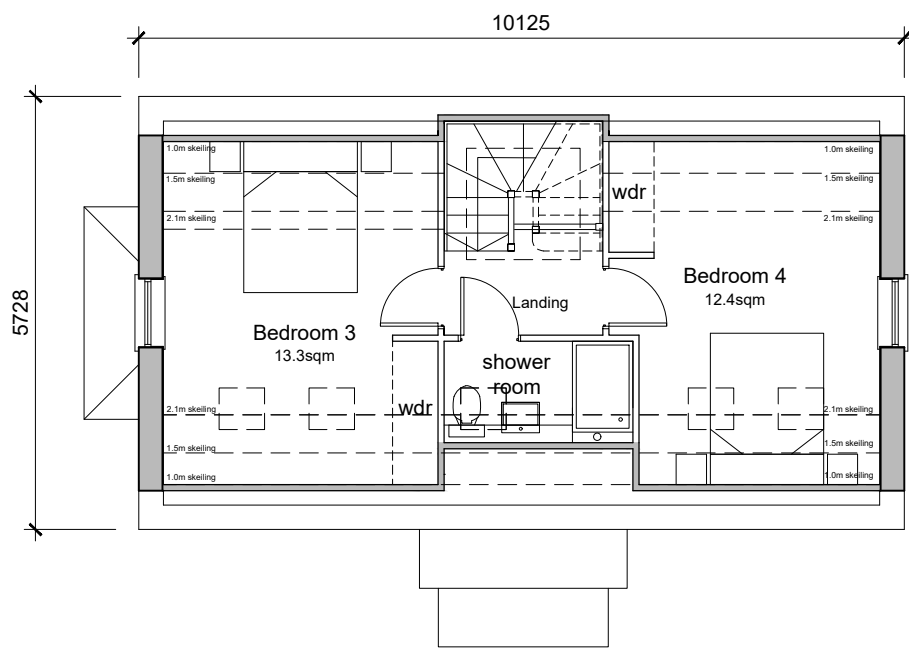

Second Floor Plan

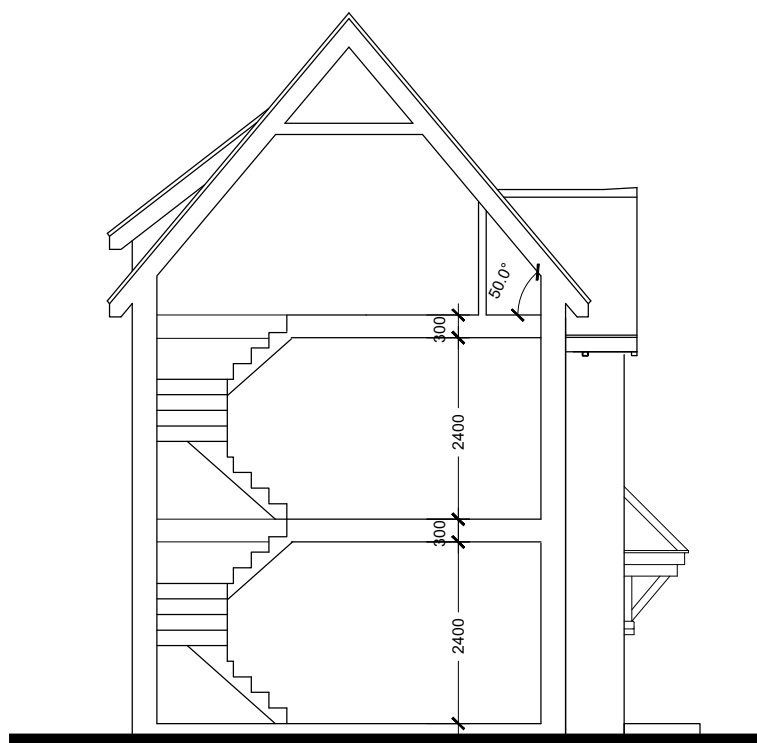


Typical Section



Front Elevation
Plot 59



Side Elevation

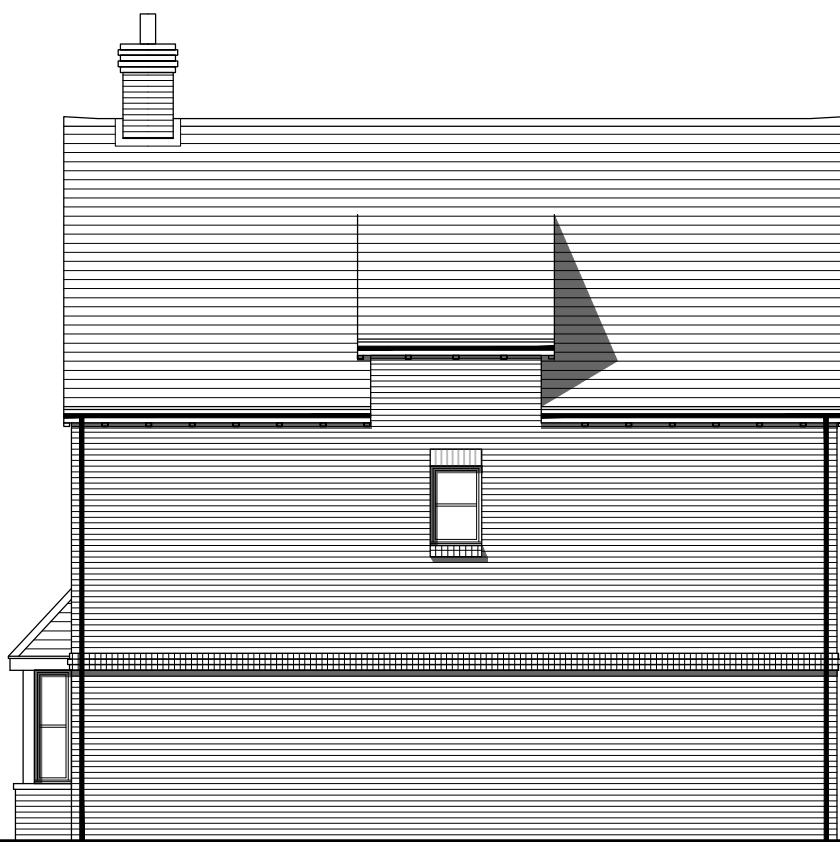

Rear Elevation




Side Elevation
Plots - 61 as handed



Front Elevation
Plots as drawn 72, 88
Plots handed 26, 73, 89, 101



Side Elevation
Plots as drawn 72, 88
Plots handed 26, 73, 89, 101

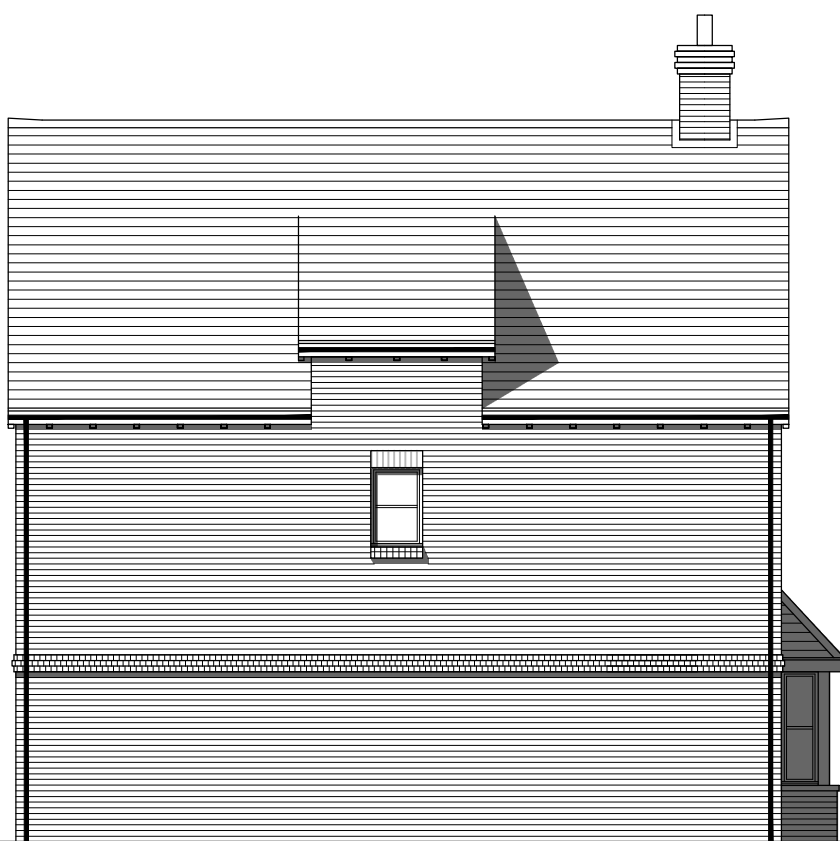

Rear Elevation
Plots as drawn 72, 88
Plots handed 26, 73, 89, 101



Side Elevation
Plots as drawn 72, 88
Plots handed 26, 73, 89, 101

P1	06.08.21	Planning Issue	LT	KE
Rev	Date	Revision Details	Dr	Ch

ECE Architecture
www.ecearchitecture.com

London: 76 Great Suffolk Street, London, SE1 0BL
T 0207 928 2773 E london@ecearchitecture.com
Sussex: Brooklyn Chambers, 11 Goring Road, Worthing, West Sussex, BN12 4AP
T 01903 248777 E sussex@ecearchitecture.com
Bristol: Westworks, Colston Tower, Colston Street, Bristol, BS1 4XE
T 0117 214 1101 E bristol@ecewestworks.com

Client's Name
PYE Homes

Job Title
Woodgate Centre, Oak Tree Lane

Drawing Title
**House Type R - Private
4-Bedroom 8-Person House**

Scale
1:100 @ A1 / 1:200 @ A3

Drawn
AX

Checked
LT

Date
05.07.21

Job No
6781

Drawing No
PL-28

Rev
P1

Status
APPROVAL