




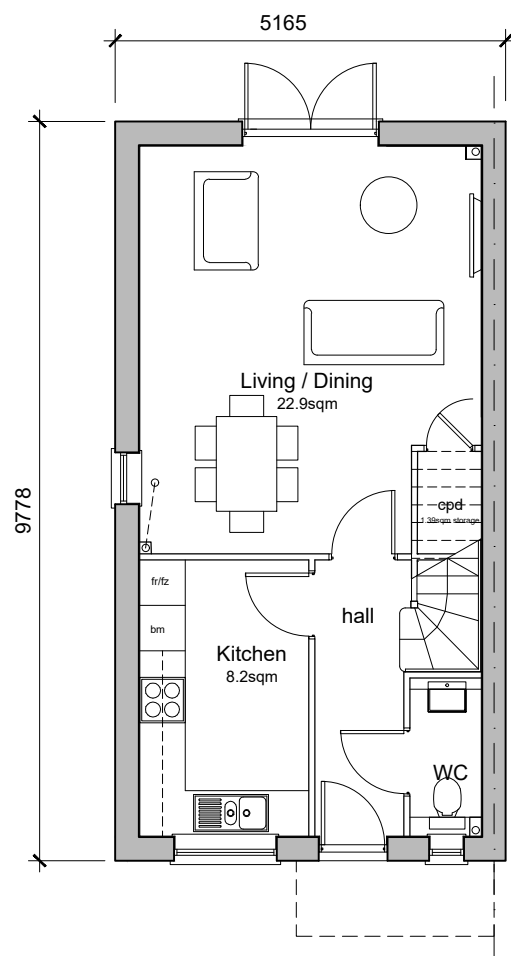


Ground Floor Plan

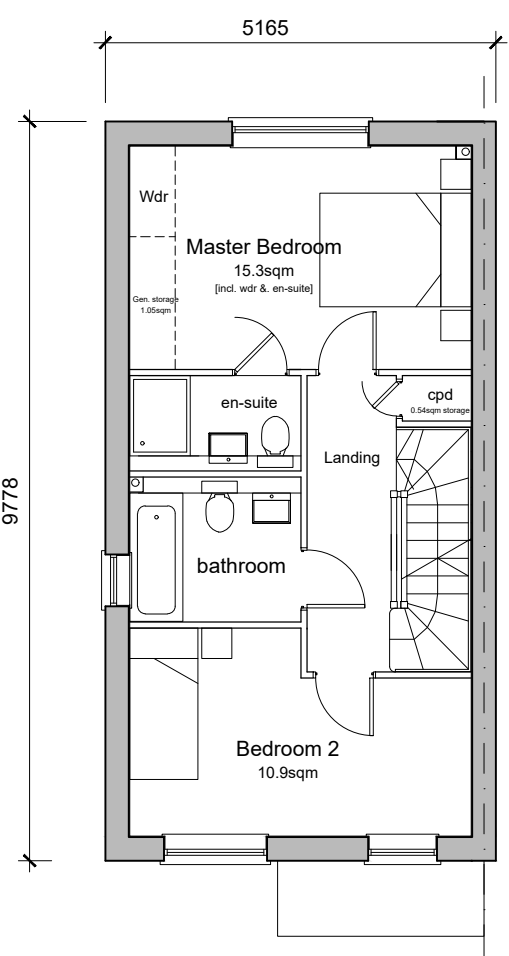

First Floor Plan

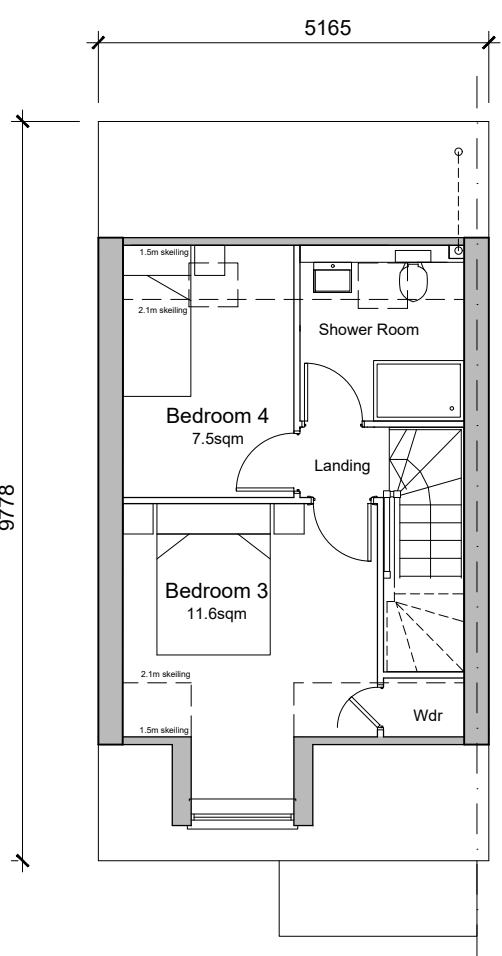

Second Floor Plan

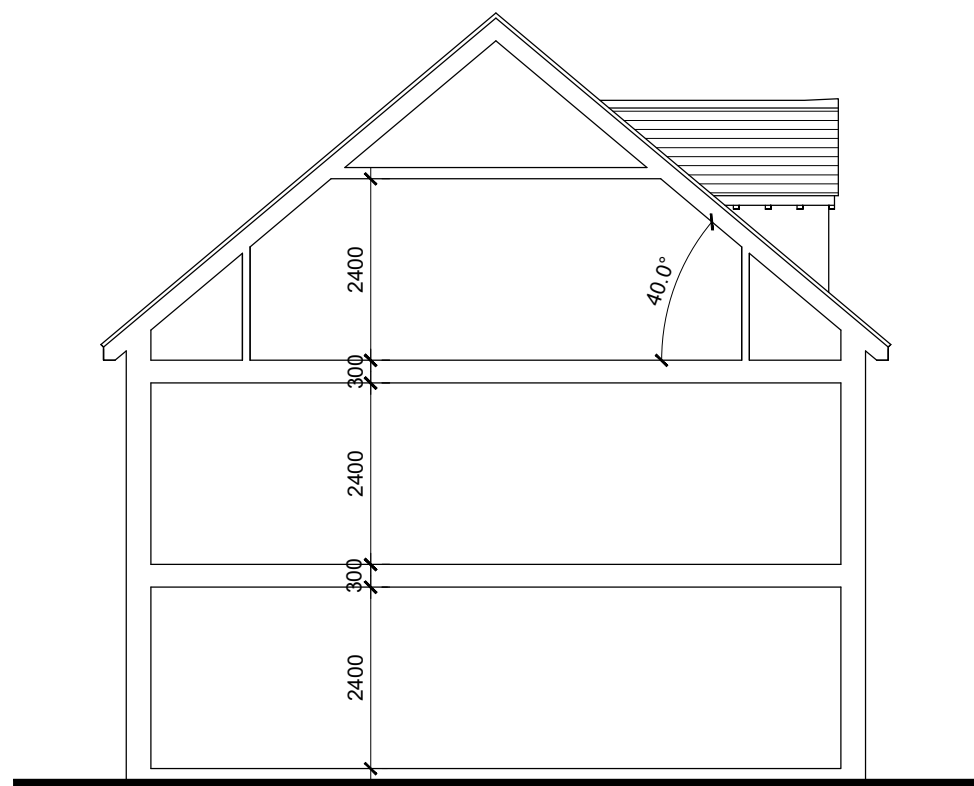

Typical Section

4-Bedroom 6-Person House
Private
113.02 sqm / 1216sqft GIA (to finishes)
Plots - 74, 76, 78, 80, 82, 84, 86
Plots Handled - 75, 77, 79, 81, 83, 85, 87
To National Space Standards



Front Elevation

Plots as drawn 76, 86
Plots handed 77, 87



Rear Elevation

Plots as drawn 76, 86
Plots handed 77, 87



Side Elevation

Plots as drawn 76, 86
Plots handed 77, 87



Front Elevation

Plots as drawn 80, 82
Plots handed 81, 83



Rear Elevation

Plots as drawn 80, 82
Plots handed 81, 83




Side Elevation

Plots as drawn 80, 82
Plots handed 81, 83




Front Elevation

Plots as drawn 74, 78, 84
Plots handed 75, 79, 85

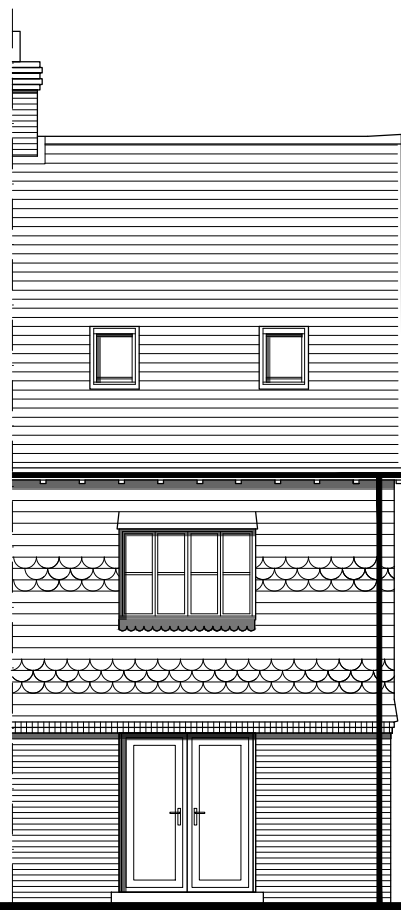

Rear Elevation

Plots as drawn 74, 78, 84
Plots handed 75, 79, 85

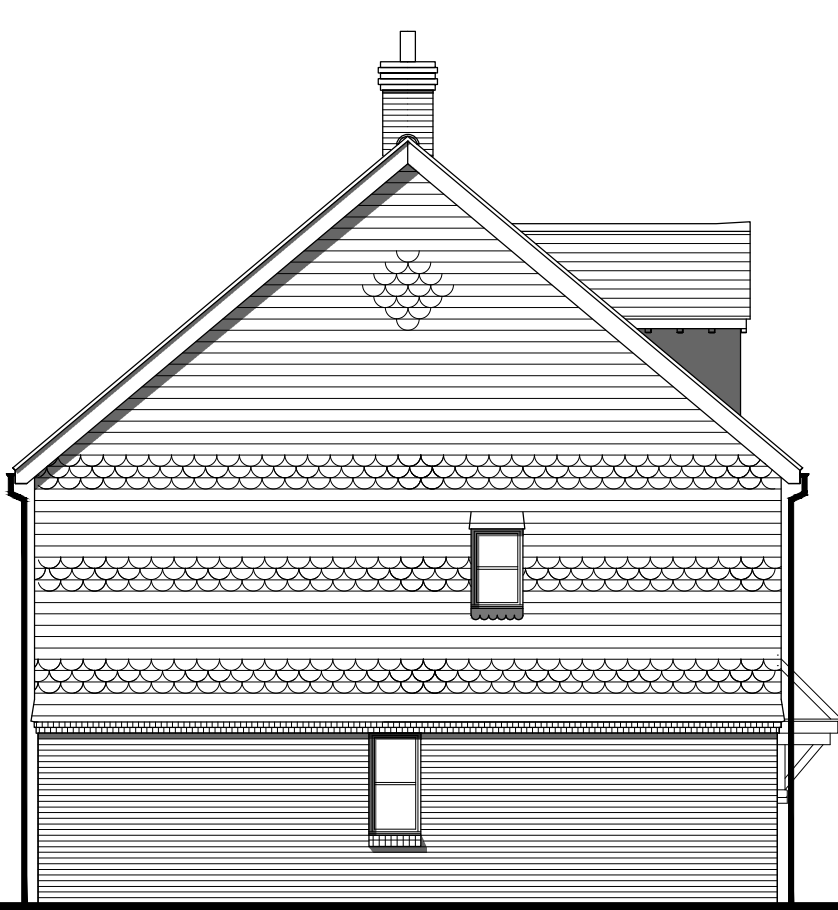

Side Elevation

Plots as drawn 74, 78, 84
Plots handed 75, 79, 85

P1	06.08.21	Planning Issue	LT	KE
Rev	Date	Revision Details	Dr	Ch



London: 76 Great Suffolk Street
London, SE1 0BL
T 0207 928 2773 E london@ecearchitecture.com

Sussex: Brooklyn Chambers, 11 Goring Road
Worthing, West Sussex, BN12 4AP
T 01903 248777 E sussex@ecearchitecture.com

Bristol: Westworks, Colston Tower
Colston Street, Bristol, BS1 4XE
T 0117 214 1101 E bristol@ecewestworks.com

ECE Architecture
www.ecearchitecture.com

Client's Name
PYE Homes

Job Title
Woodgate Centre, Oak Tree Lane

Drawing Title
**House Type T - Private
4-Bedroom 6-Person House**

Scale
1:100 @ A1 / 1:200 @ A3

Drawn	Checked	Date
AX	LT	05.07.21

Job No	Drawing No	Rev
6781	PL-30	P1

Status
APPROVAL