


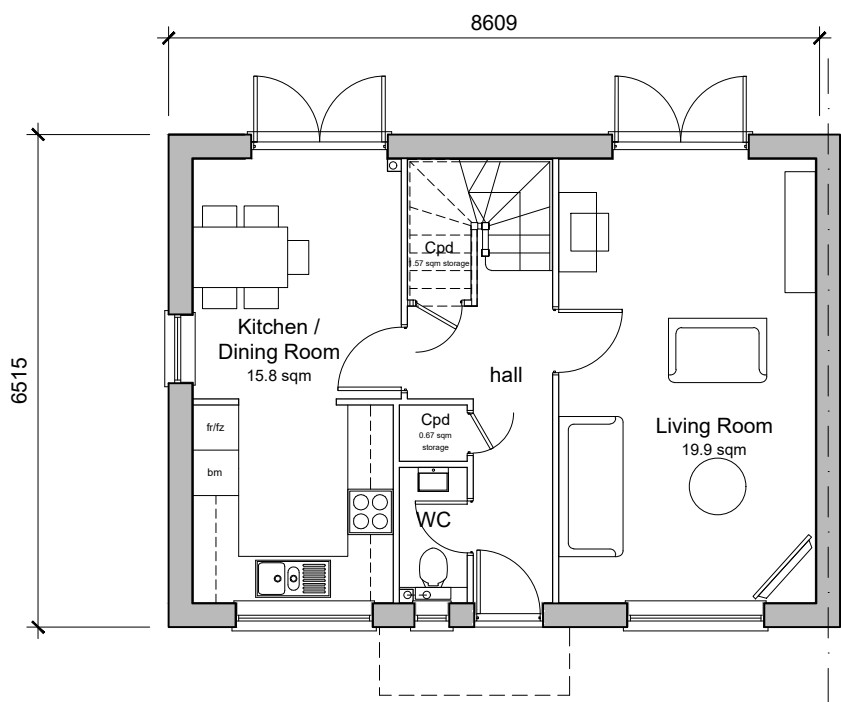

Ground Floor Plan


3-Bedroom 5-Person House
Private

96.50sqm / 1038 sqft GIA (to finishes)


Plots - 40, 42

Plots handed - 27, 39, 114

To National Space Standards

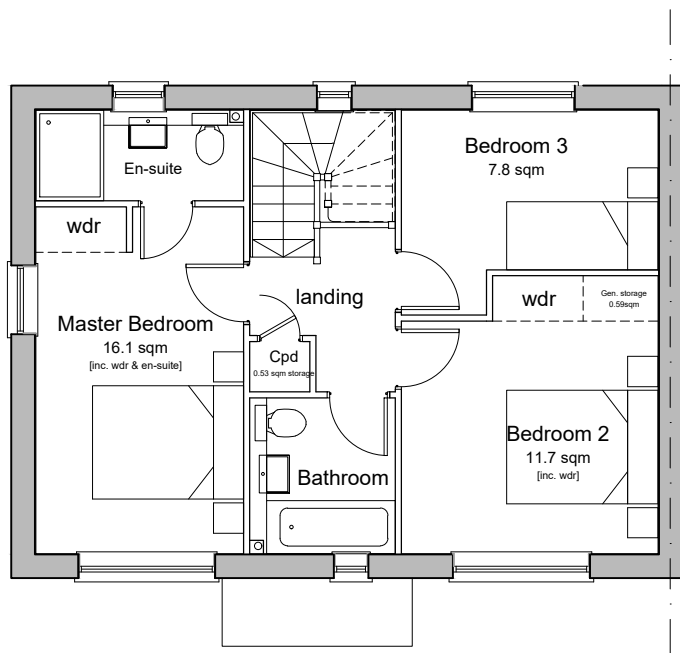

First Floor Plan

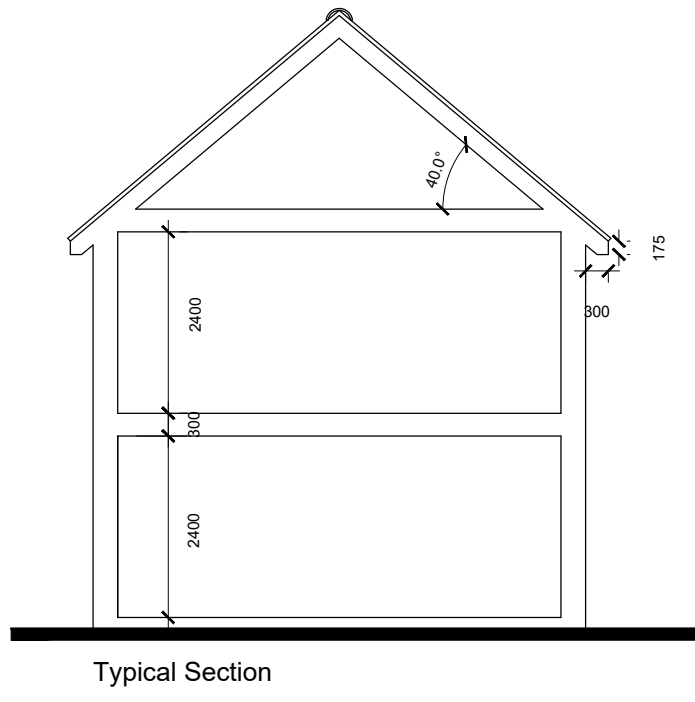


Typical Section



Front Elevation

Plots as drawn 40, 42

Plots handed 27, 39, 114

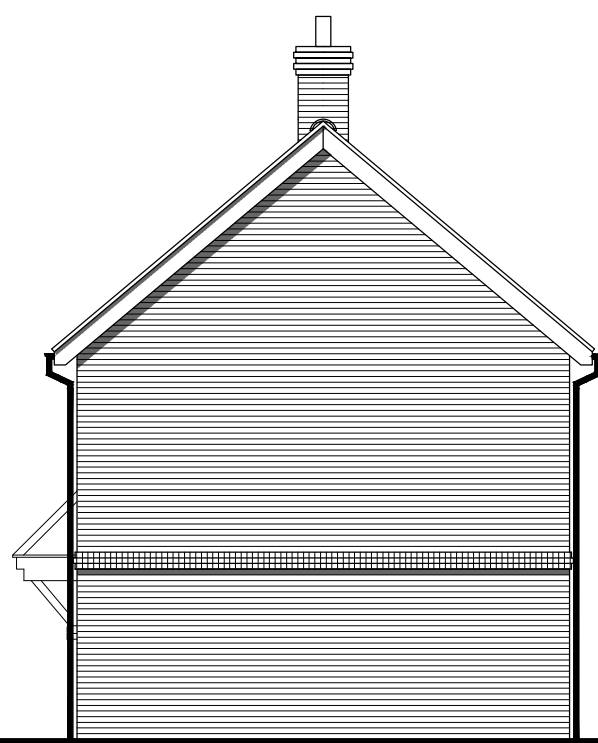

Side Elevation


Plots handed 27, 114



Rear Elevation

Plots as drawn 40, 42

Plots handed 27, 39, 114

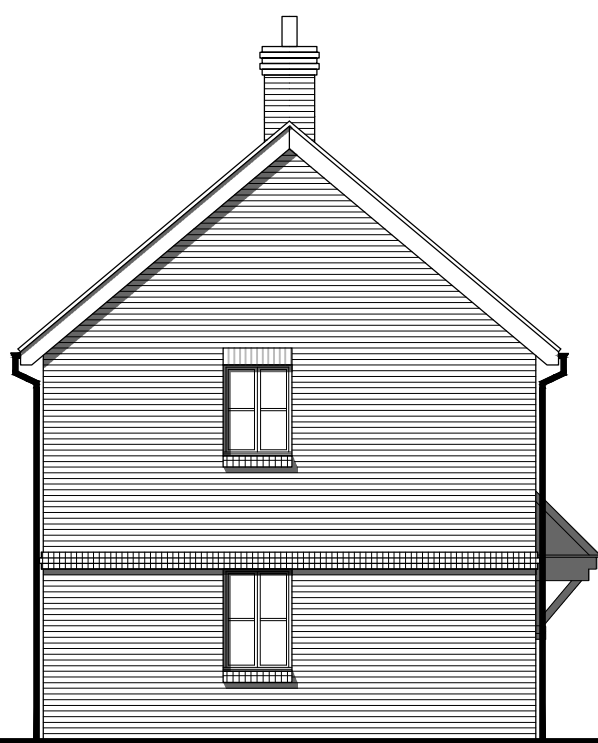

Side Elevation

Plots as drawn 40, 42

Plots handed 27, 39, 114

P1	06.08.21	Planning Issue	LT	KE
Rev	Date	Revision Details	Dr	Ch



London: 76 Great Suffolk Street
London, SE1 0BL
T 0207 928 2773 E london@ecearchitecture.com

Sussex: Brooklyn Chambers, 11 Goring Road
Worthing, West Sussex, BN12 4AP
T 01903 248777 E sussex@ecearchitecture.com

Bristol: Westworks, Colston Tower
Colston Street, Bristol, BS1 4XE
T 0117 214 1101 E bristol@ecewestworks.com

ECE Architecture
www.ecearchitecture.com

Client's Name

PYE Homes

Job Title

Woodgate Centre, Oak Tree Lane

Drawing Title

House Type M - Private
3-Bedroom 5-Person House

Scale

1:100 @ A1 / 1:200 @ A3



Drawn	Checked	Date
JW	LT	05.07.21

Job No	Drawing No	Rev
6781	PL-26	P1

Status

APPROVAL