



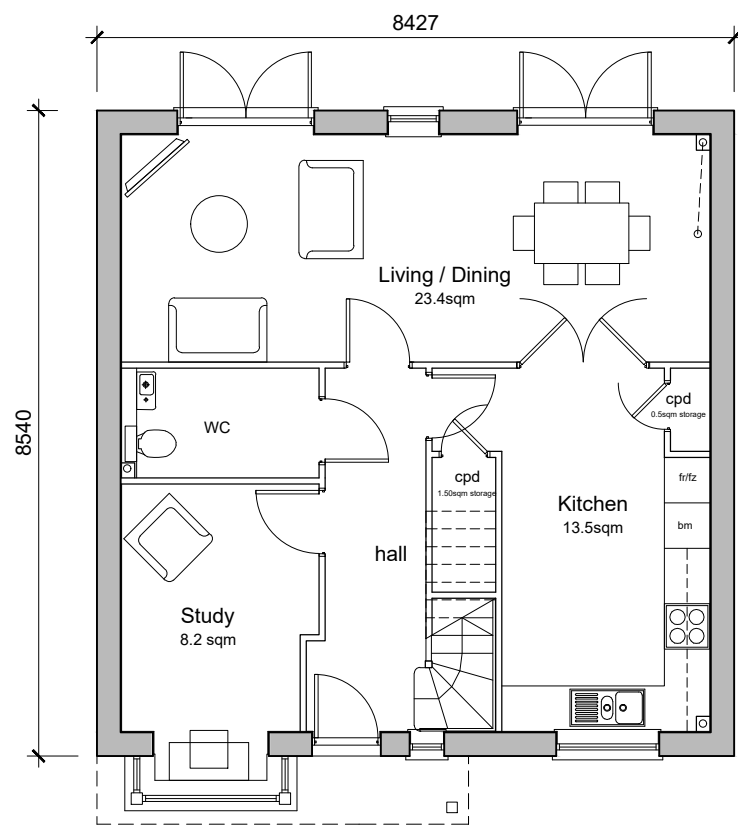


Ground Floor Plan

3-Bedroom 5-Person Chalet House
Private
107.26 sqm / 1154sqft GIA (to finishes)
Plot - 148
Plot handed - 153
To National Space Standards & B. Regs part M4(2)

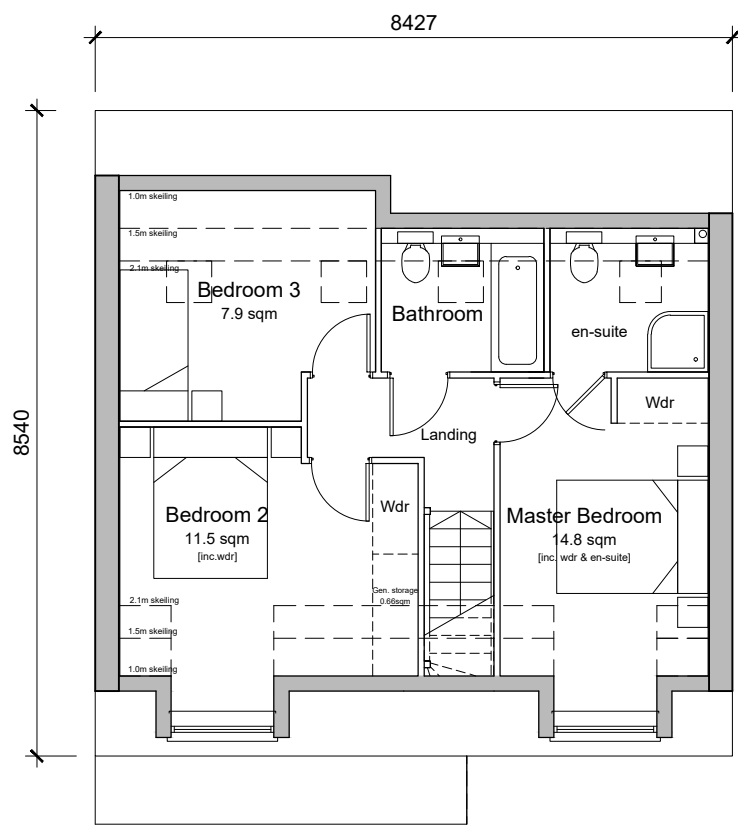

First Floor Plan

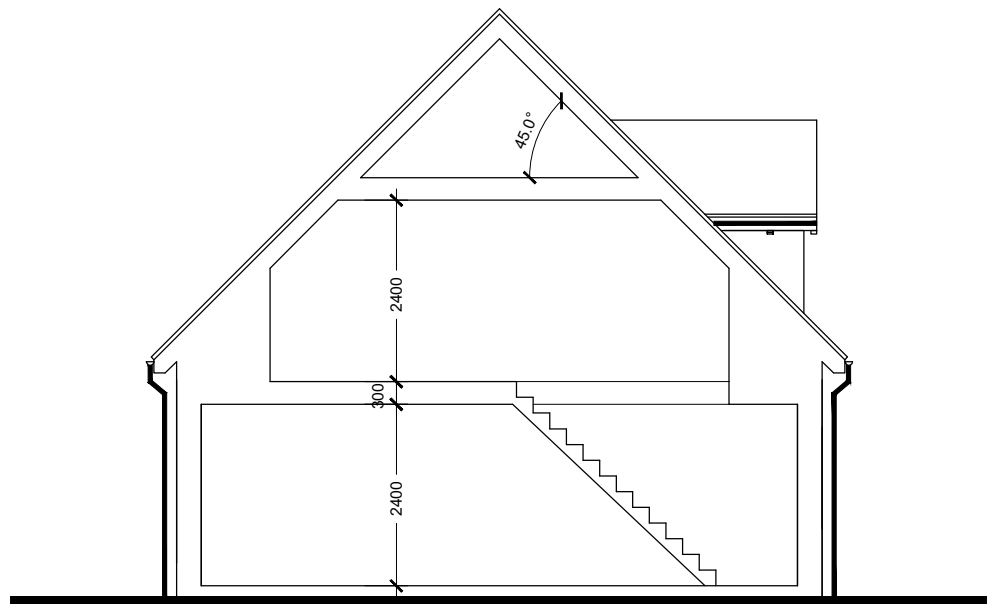

Typical Section



Front Elevation