



Street Elevation U




Street Elevation V



Street Elevation W



Street Elevation Y

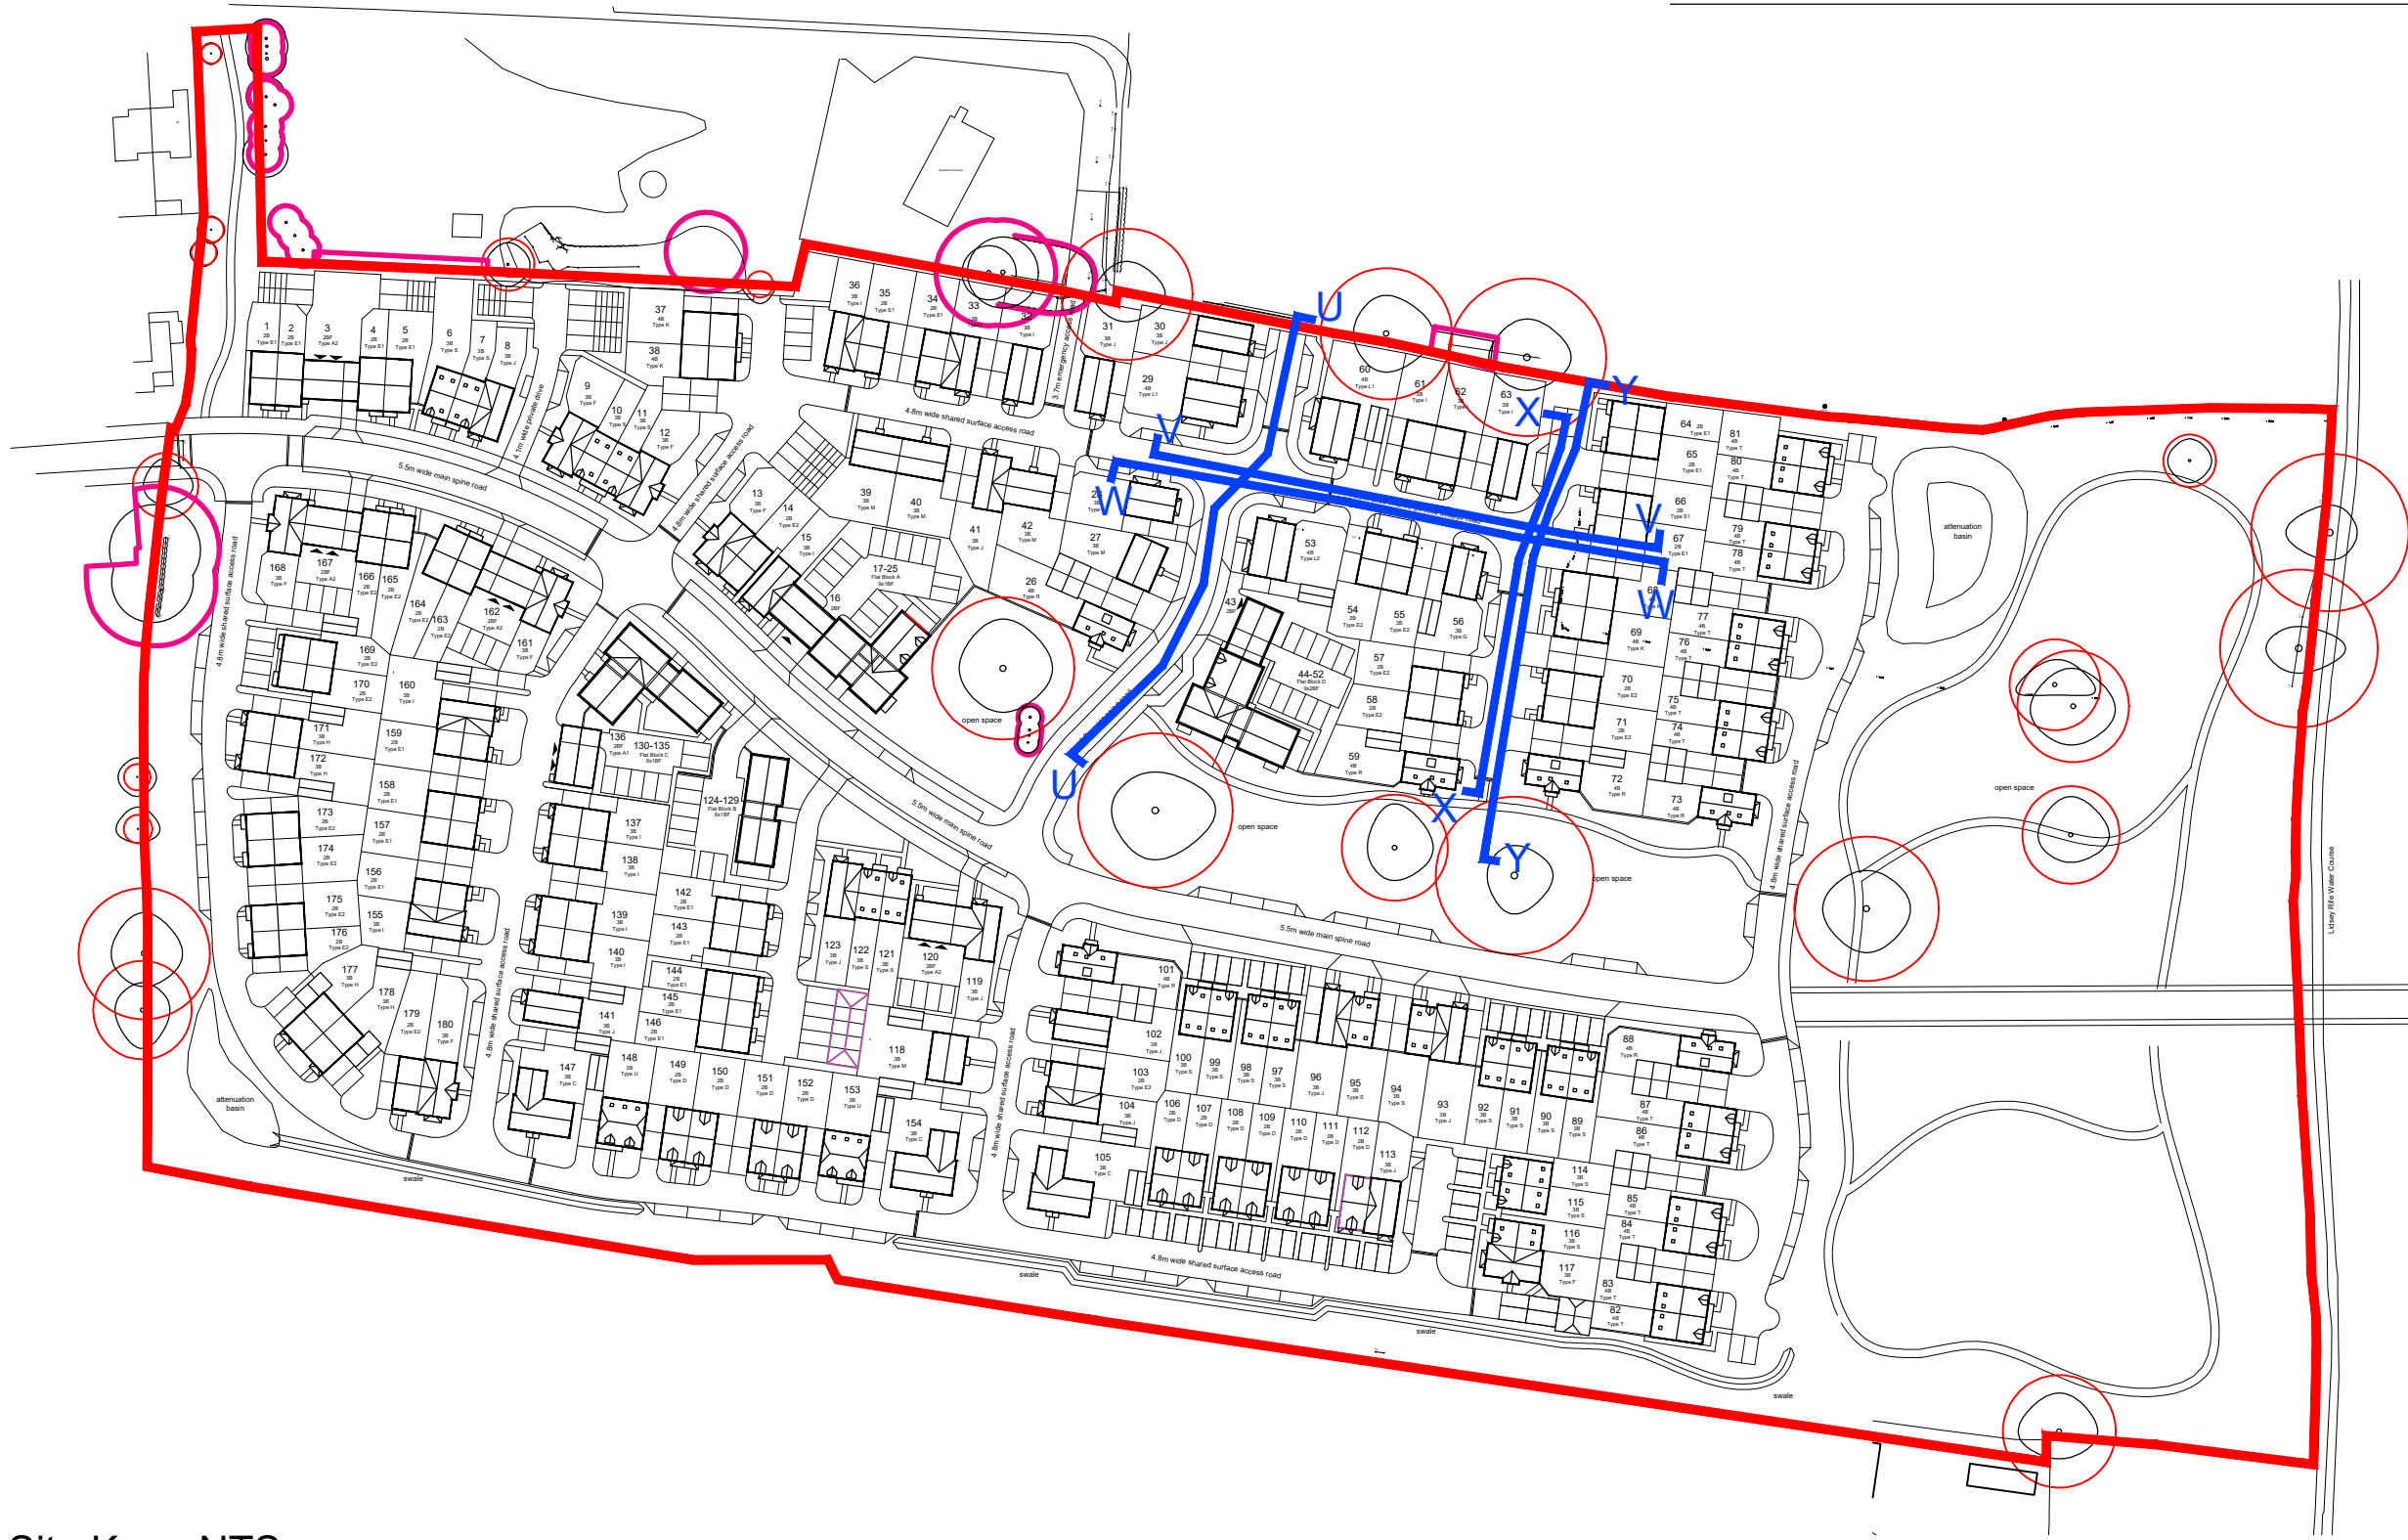

Site Key - NTS



Street Elevation X