




Street Elevation N



Street Elevation O

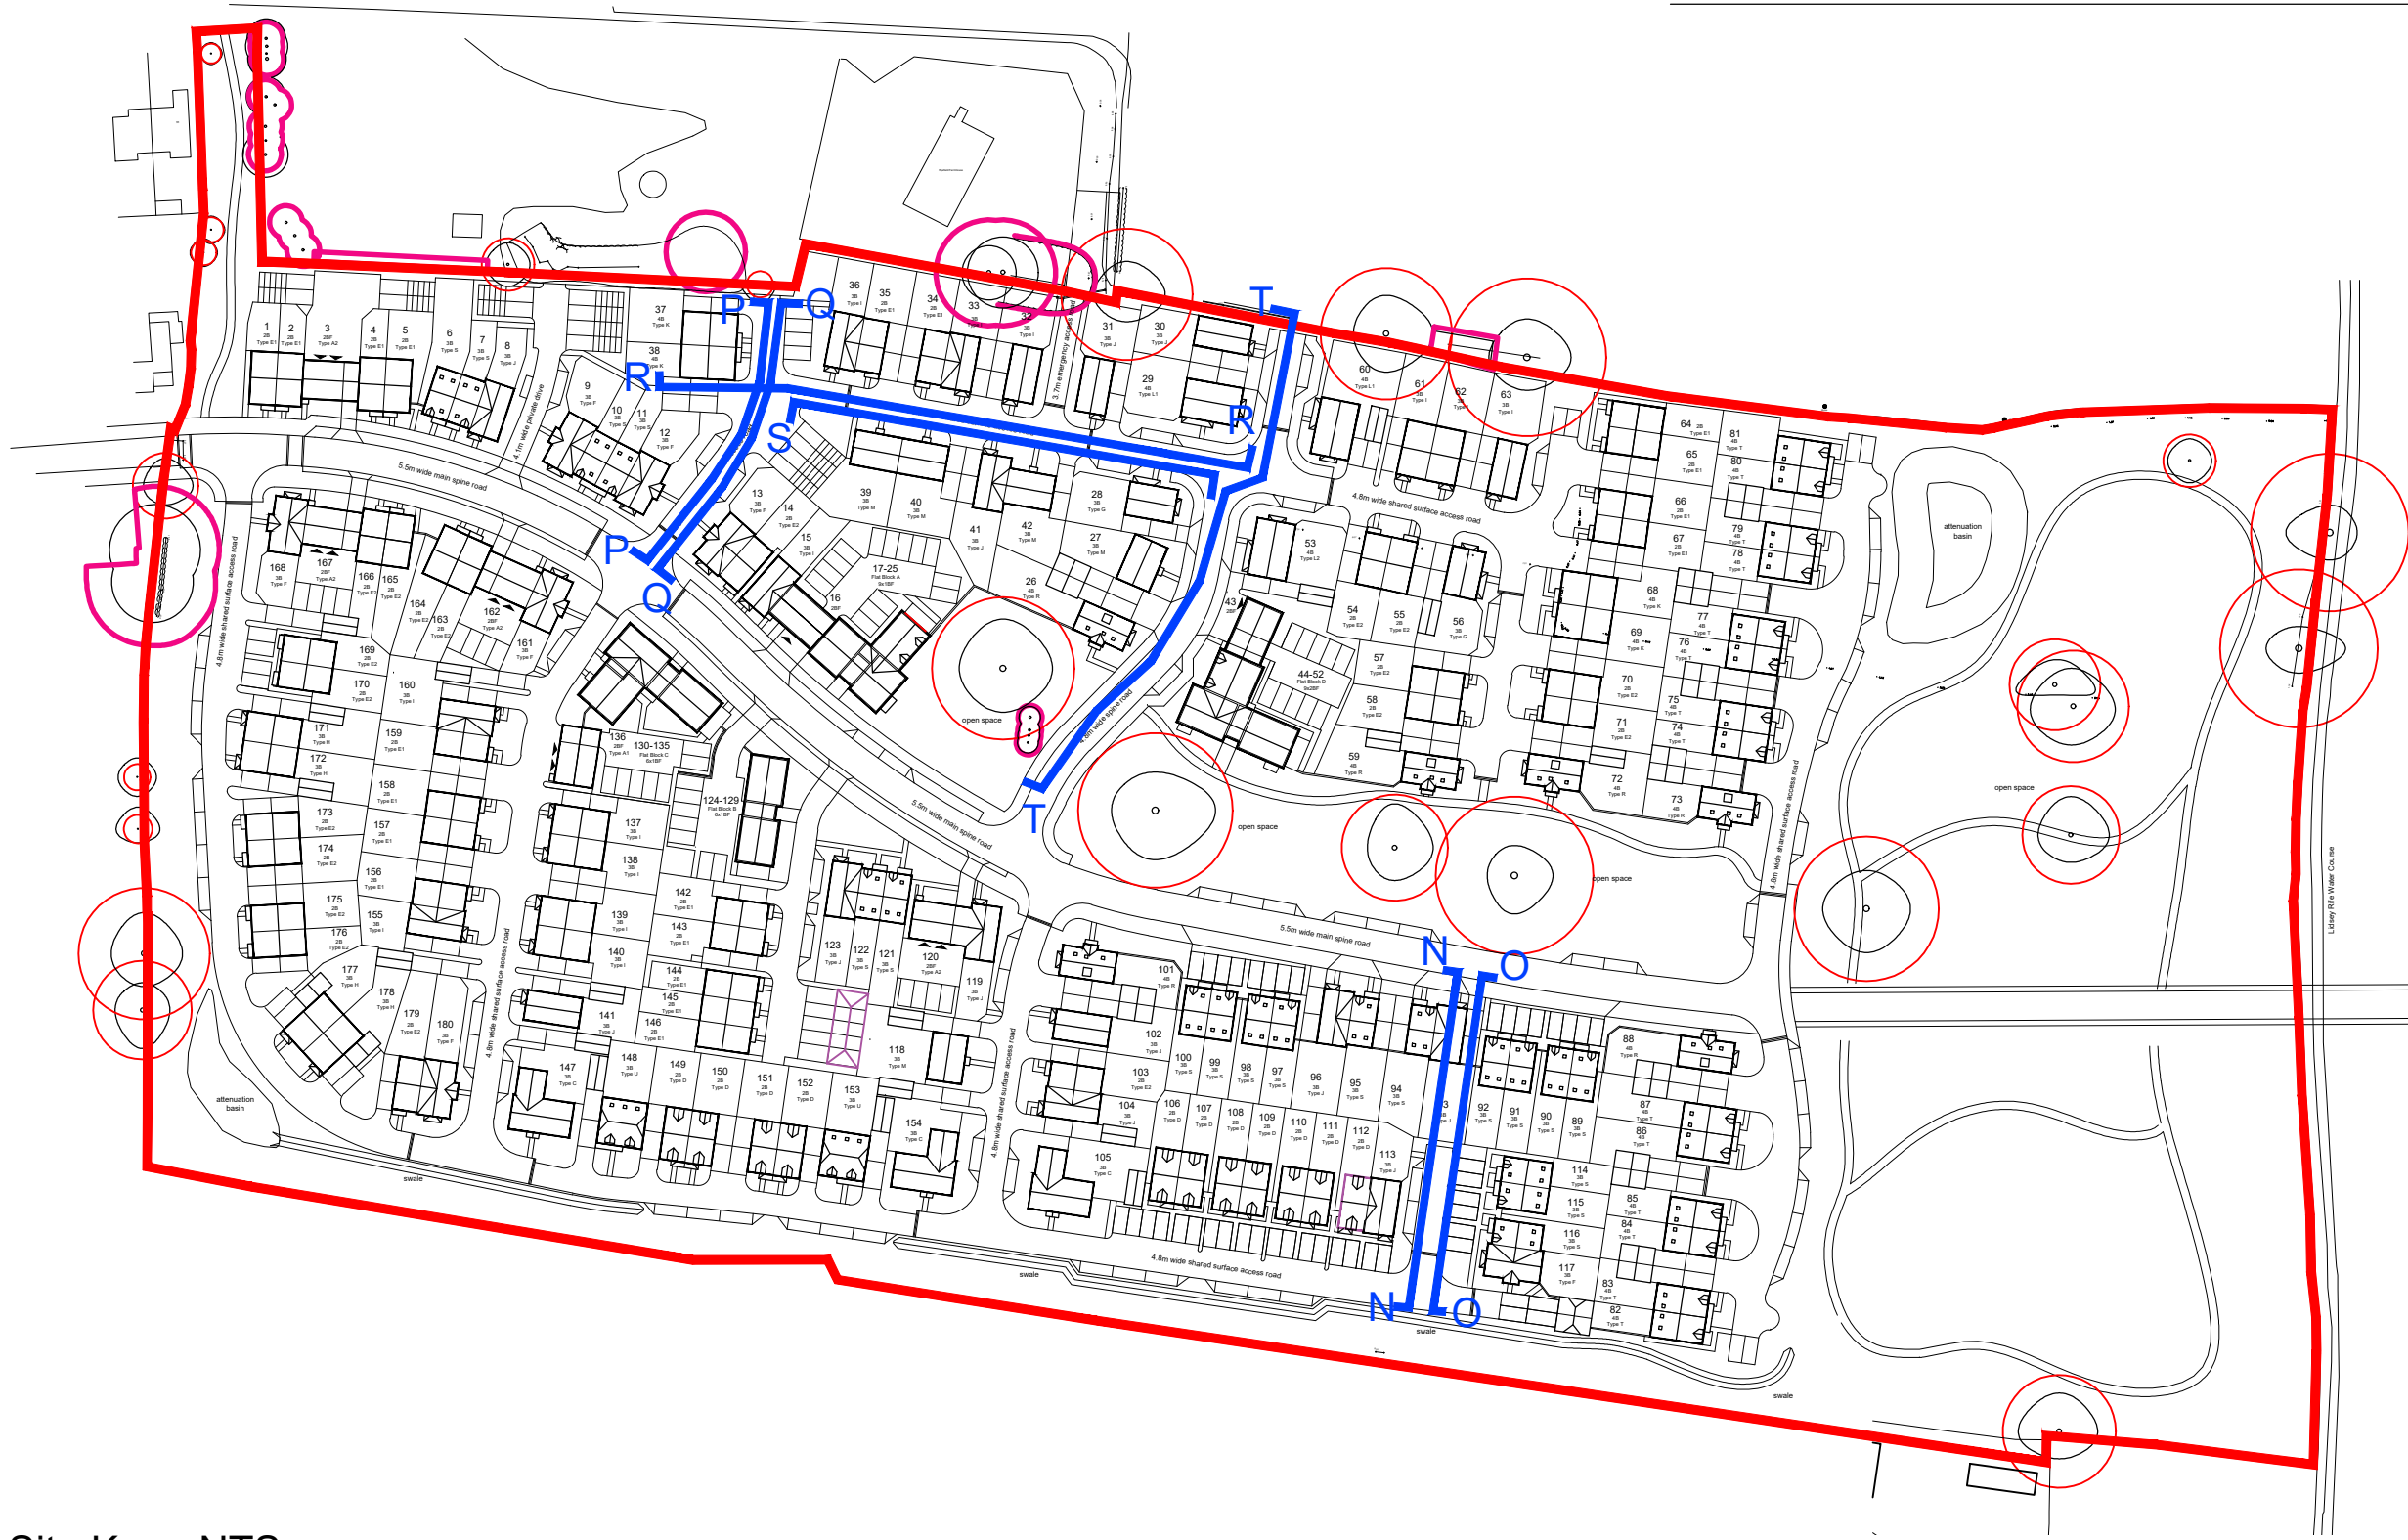

Site Key - NTS



Street Elevation P



Street Elevation Q



Street Elevation R



Street Elevation S



Street Elevation T