



Street Elevation I



Street Elevation J




Street Elevation K



Street Elevation L



Street Elevation M

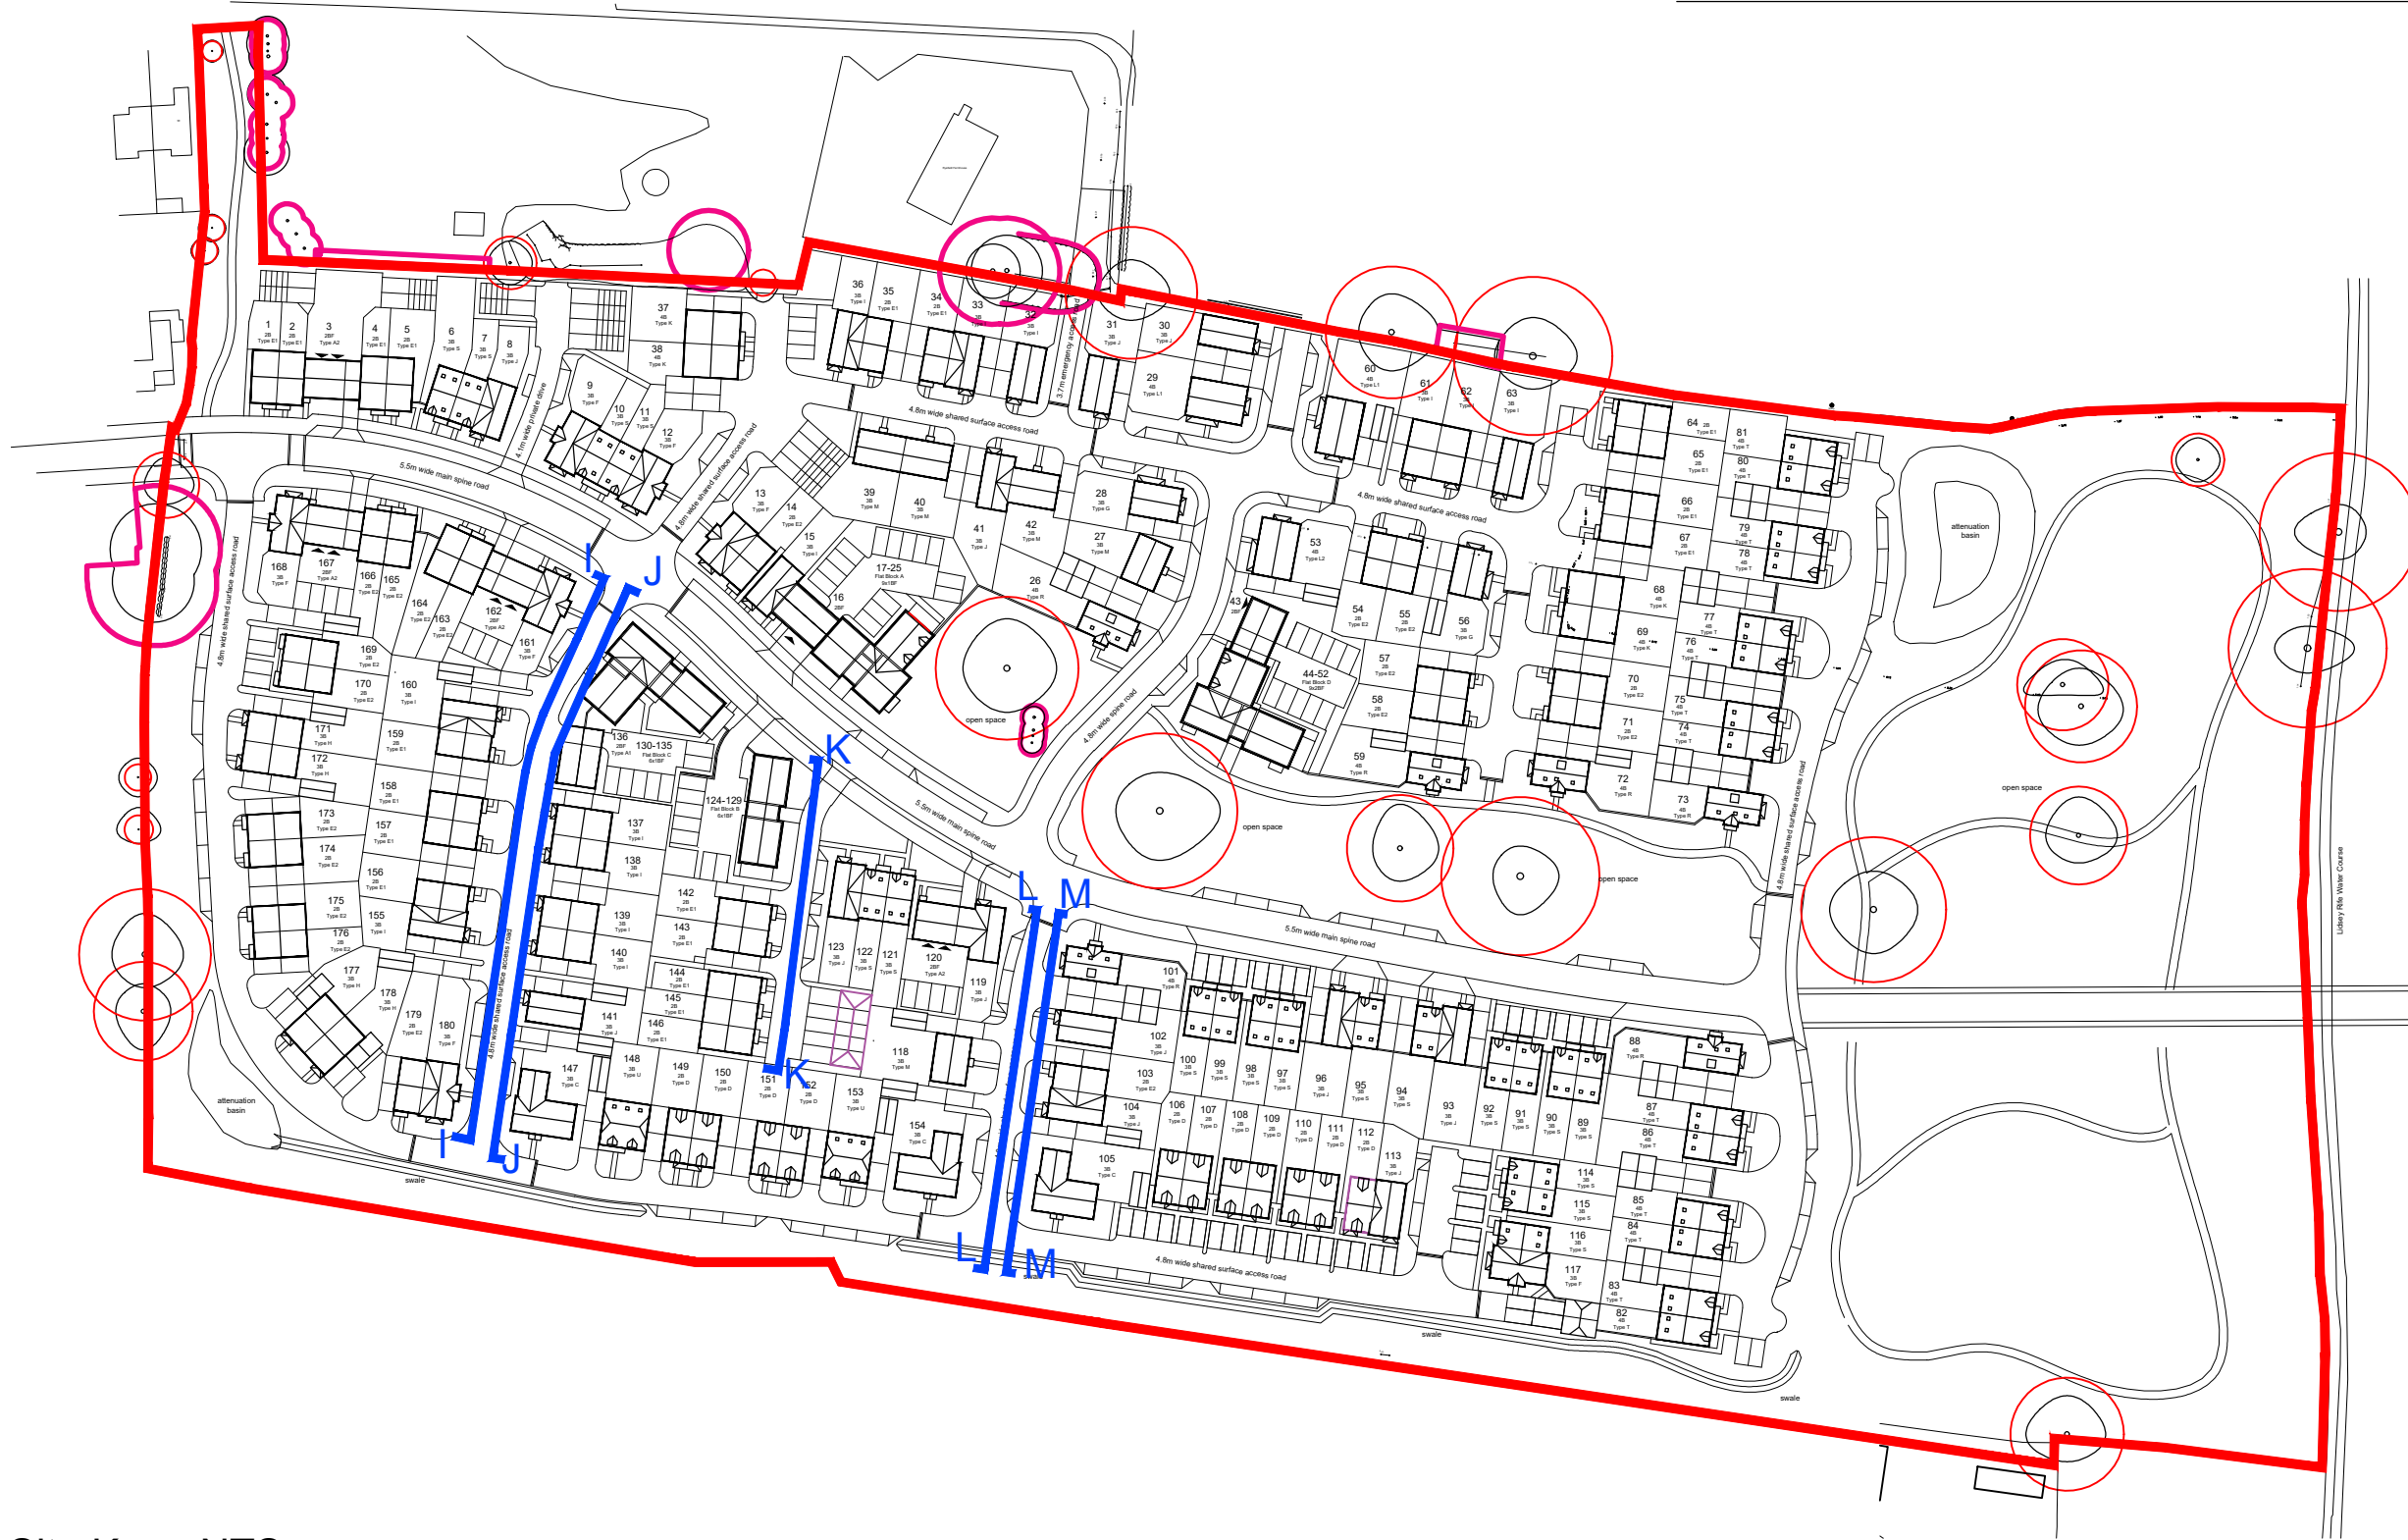

Site Key - NTS