


Key

- Garden depth
- Back to back/side distances

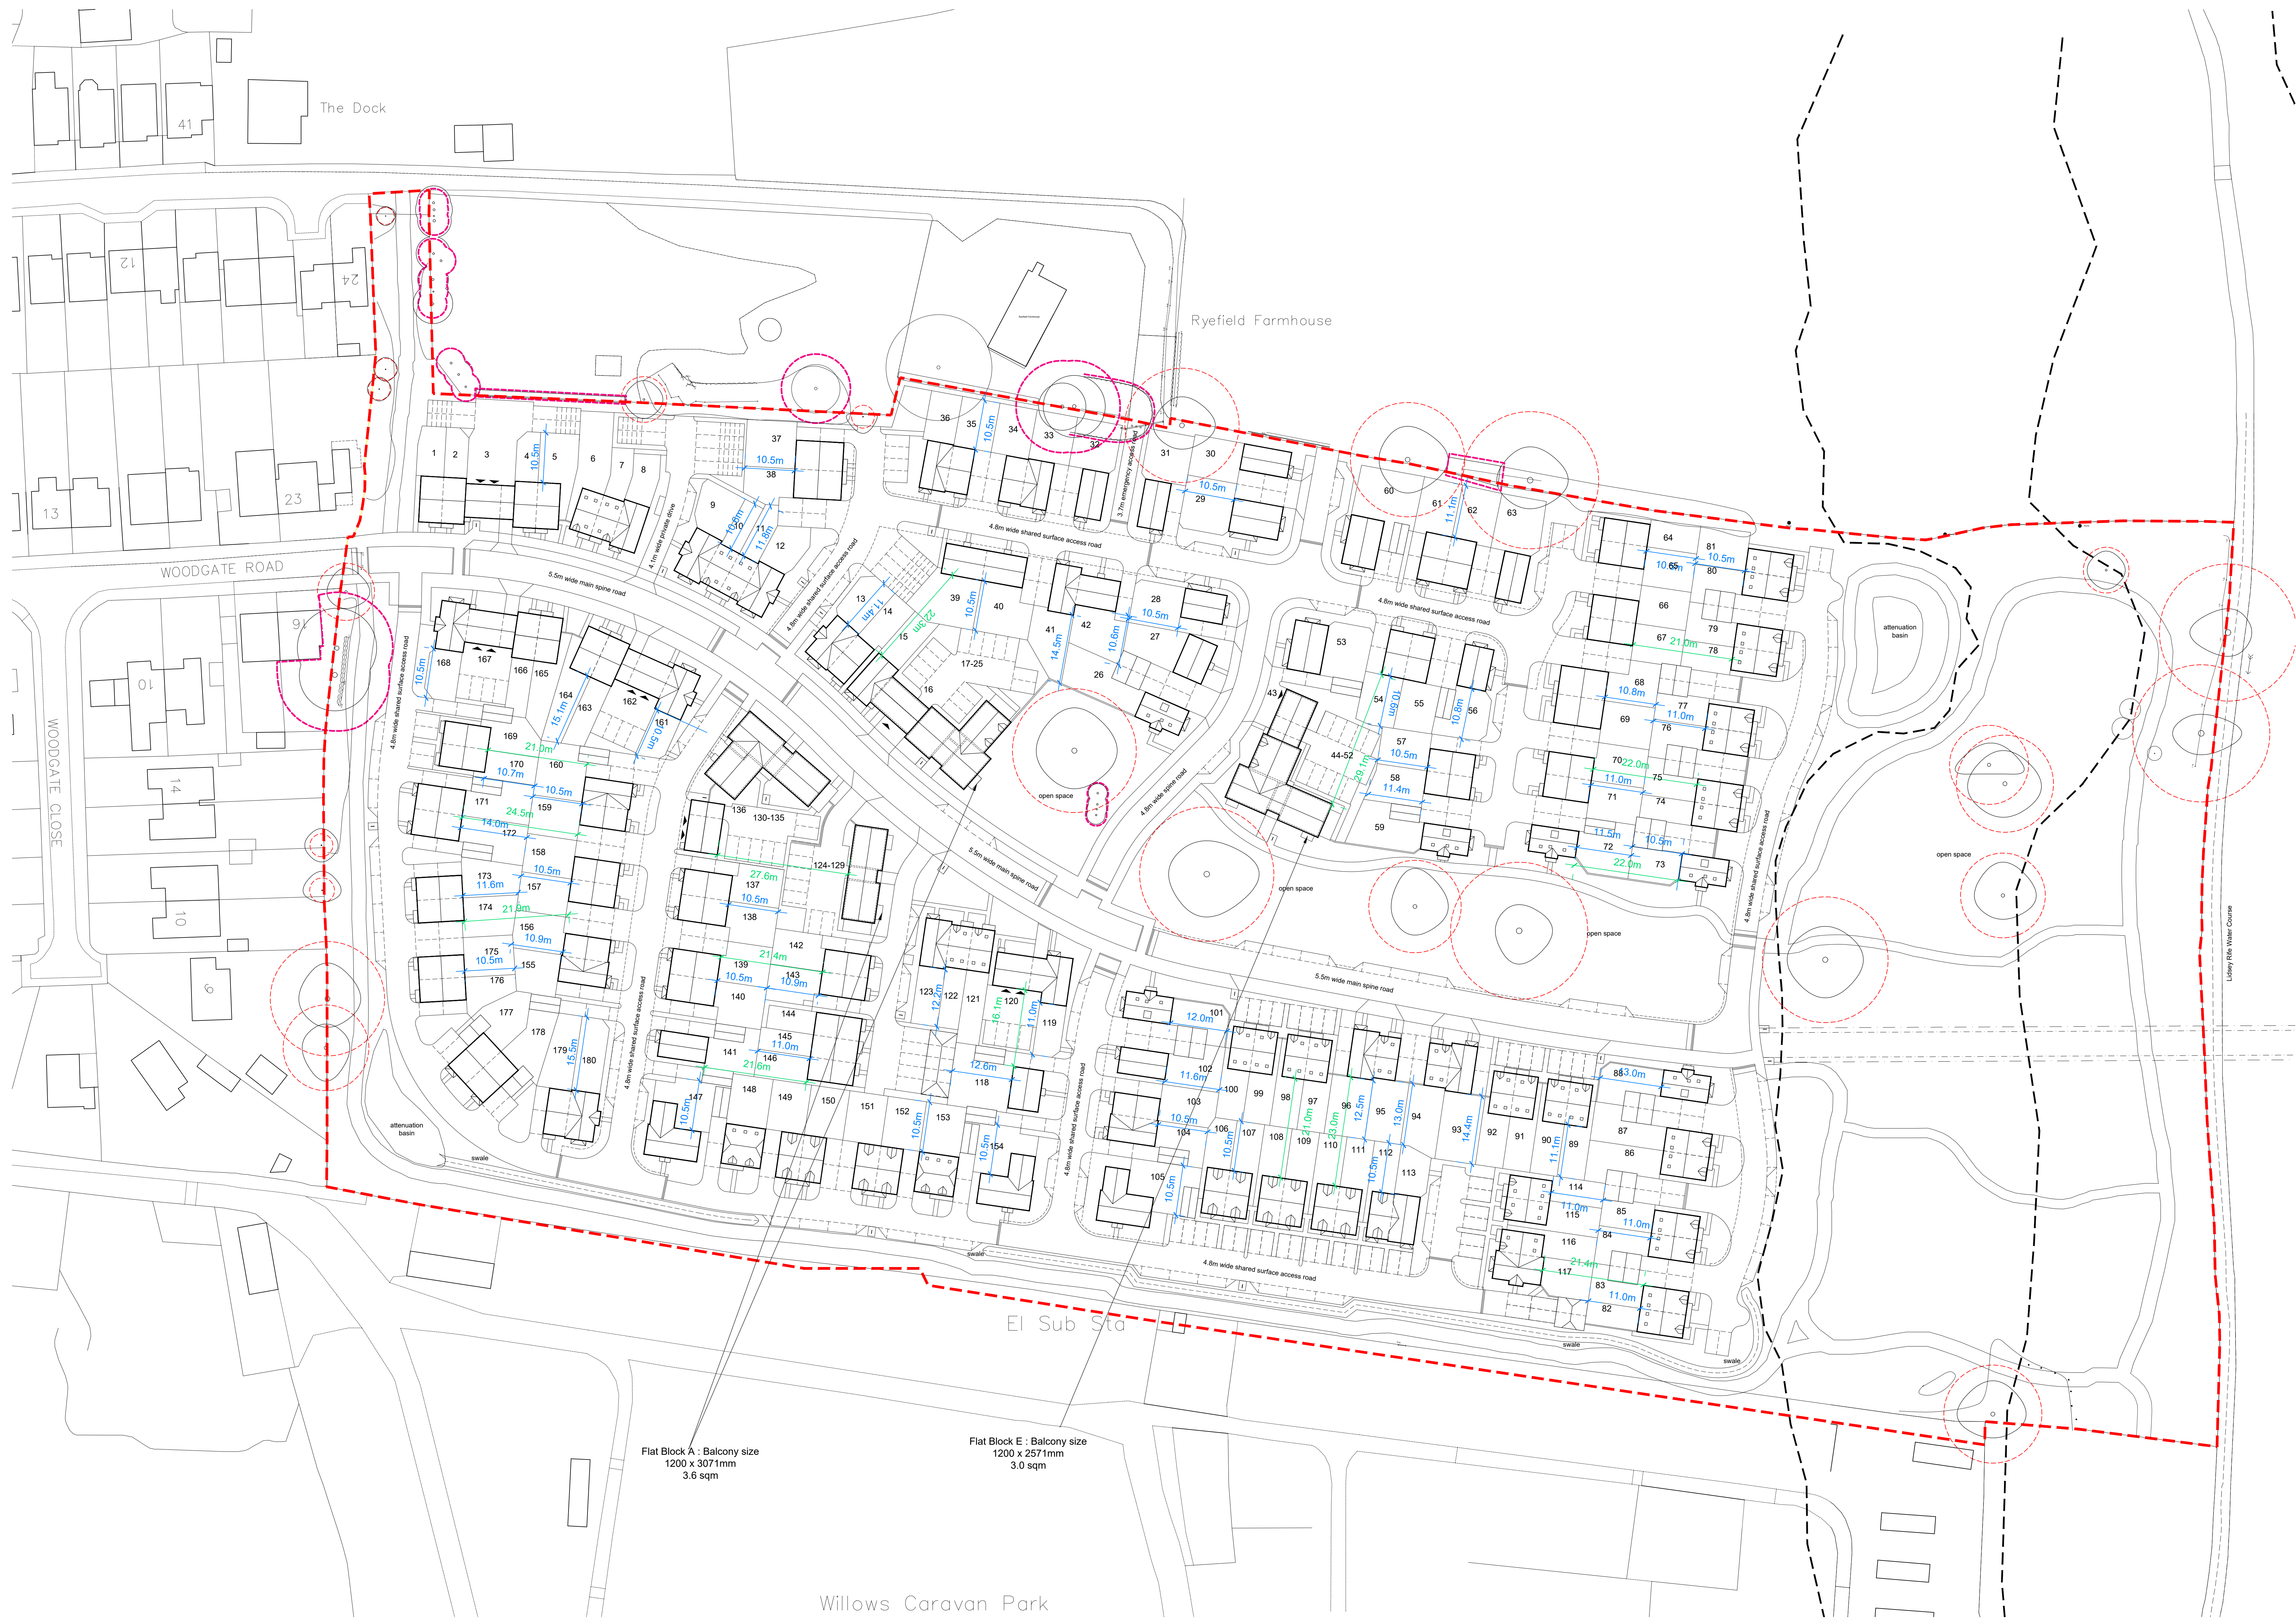

Flat Block A : Balcony size
1200 x 3071mm
3.6 sqm

Flat Block E : Balcony size
1200 x 2571mm
3.0 sqm

A	03.02.22	Garden depths reviewed	AX	LT
Rev	Date	Revision Details	Dr	Ch



ECE Architecture
www.ecearchitecture.com

London: 76 Great Suffolk Street
London, SE1 0BL
T: 0207 928 2773 E: london@ecearchitecture.com
Sussex: Brooklyn Chambers, 11 Doring Road
Worthing, West Sussex, BN12 4AP
T: 01903 248777 E: sussex@ecearchitecture.com
Bristol: Westonsky, Colston Tower
Colston Street, Bristol, BS1 4XE
T: 0117 214 1101 E: bristol@ecearchitecture.com

Client's Name
Pye Homes

Job Title
**Land east of Woodgate Lane,
Woodgate**

Drawing Title
Site Dimensions Sketch Overlay

Scale
1:500 @ A0 / 1:1000 @ A2



Drawn	Checked	Date
AX	LT	02.02.22

Job No	Drawing No	Rev
6781	SK-13	A

Status
INFORMATION