


Key	
	- Tile Hanging
	- Flint Panel
	- Render
	- White Weatherboarding
	- Black Weatherboarding

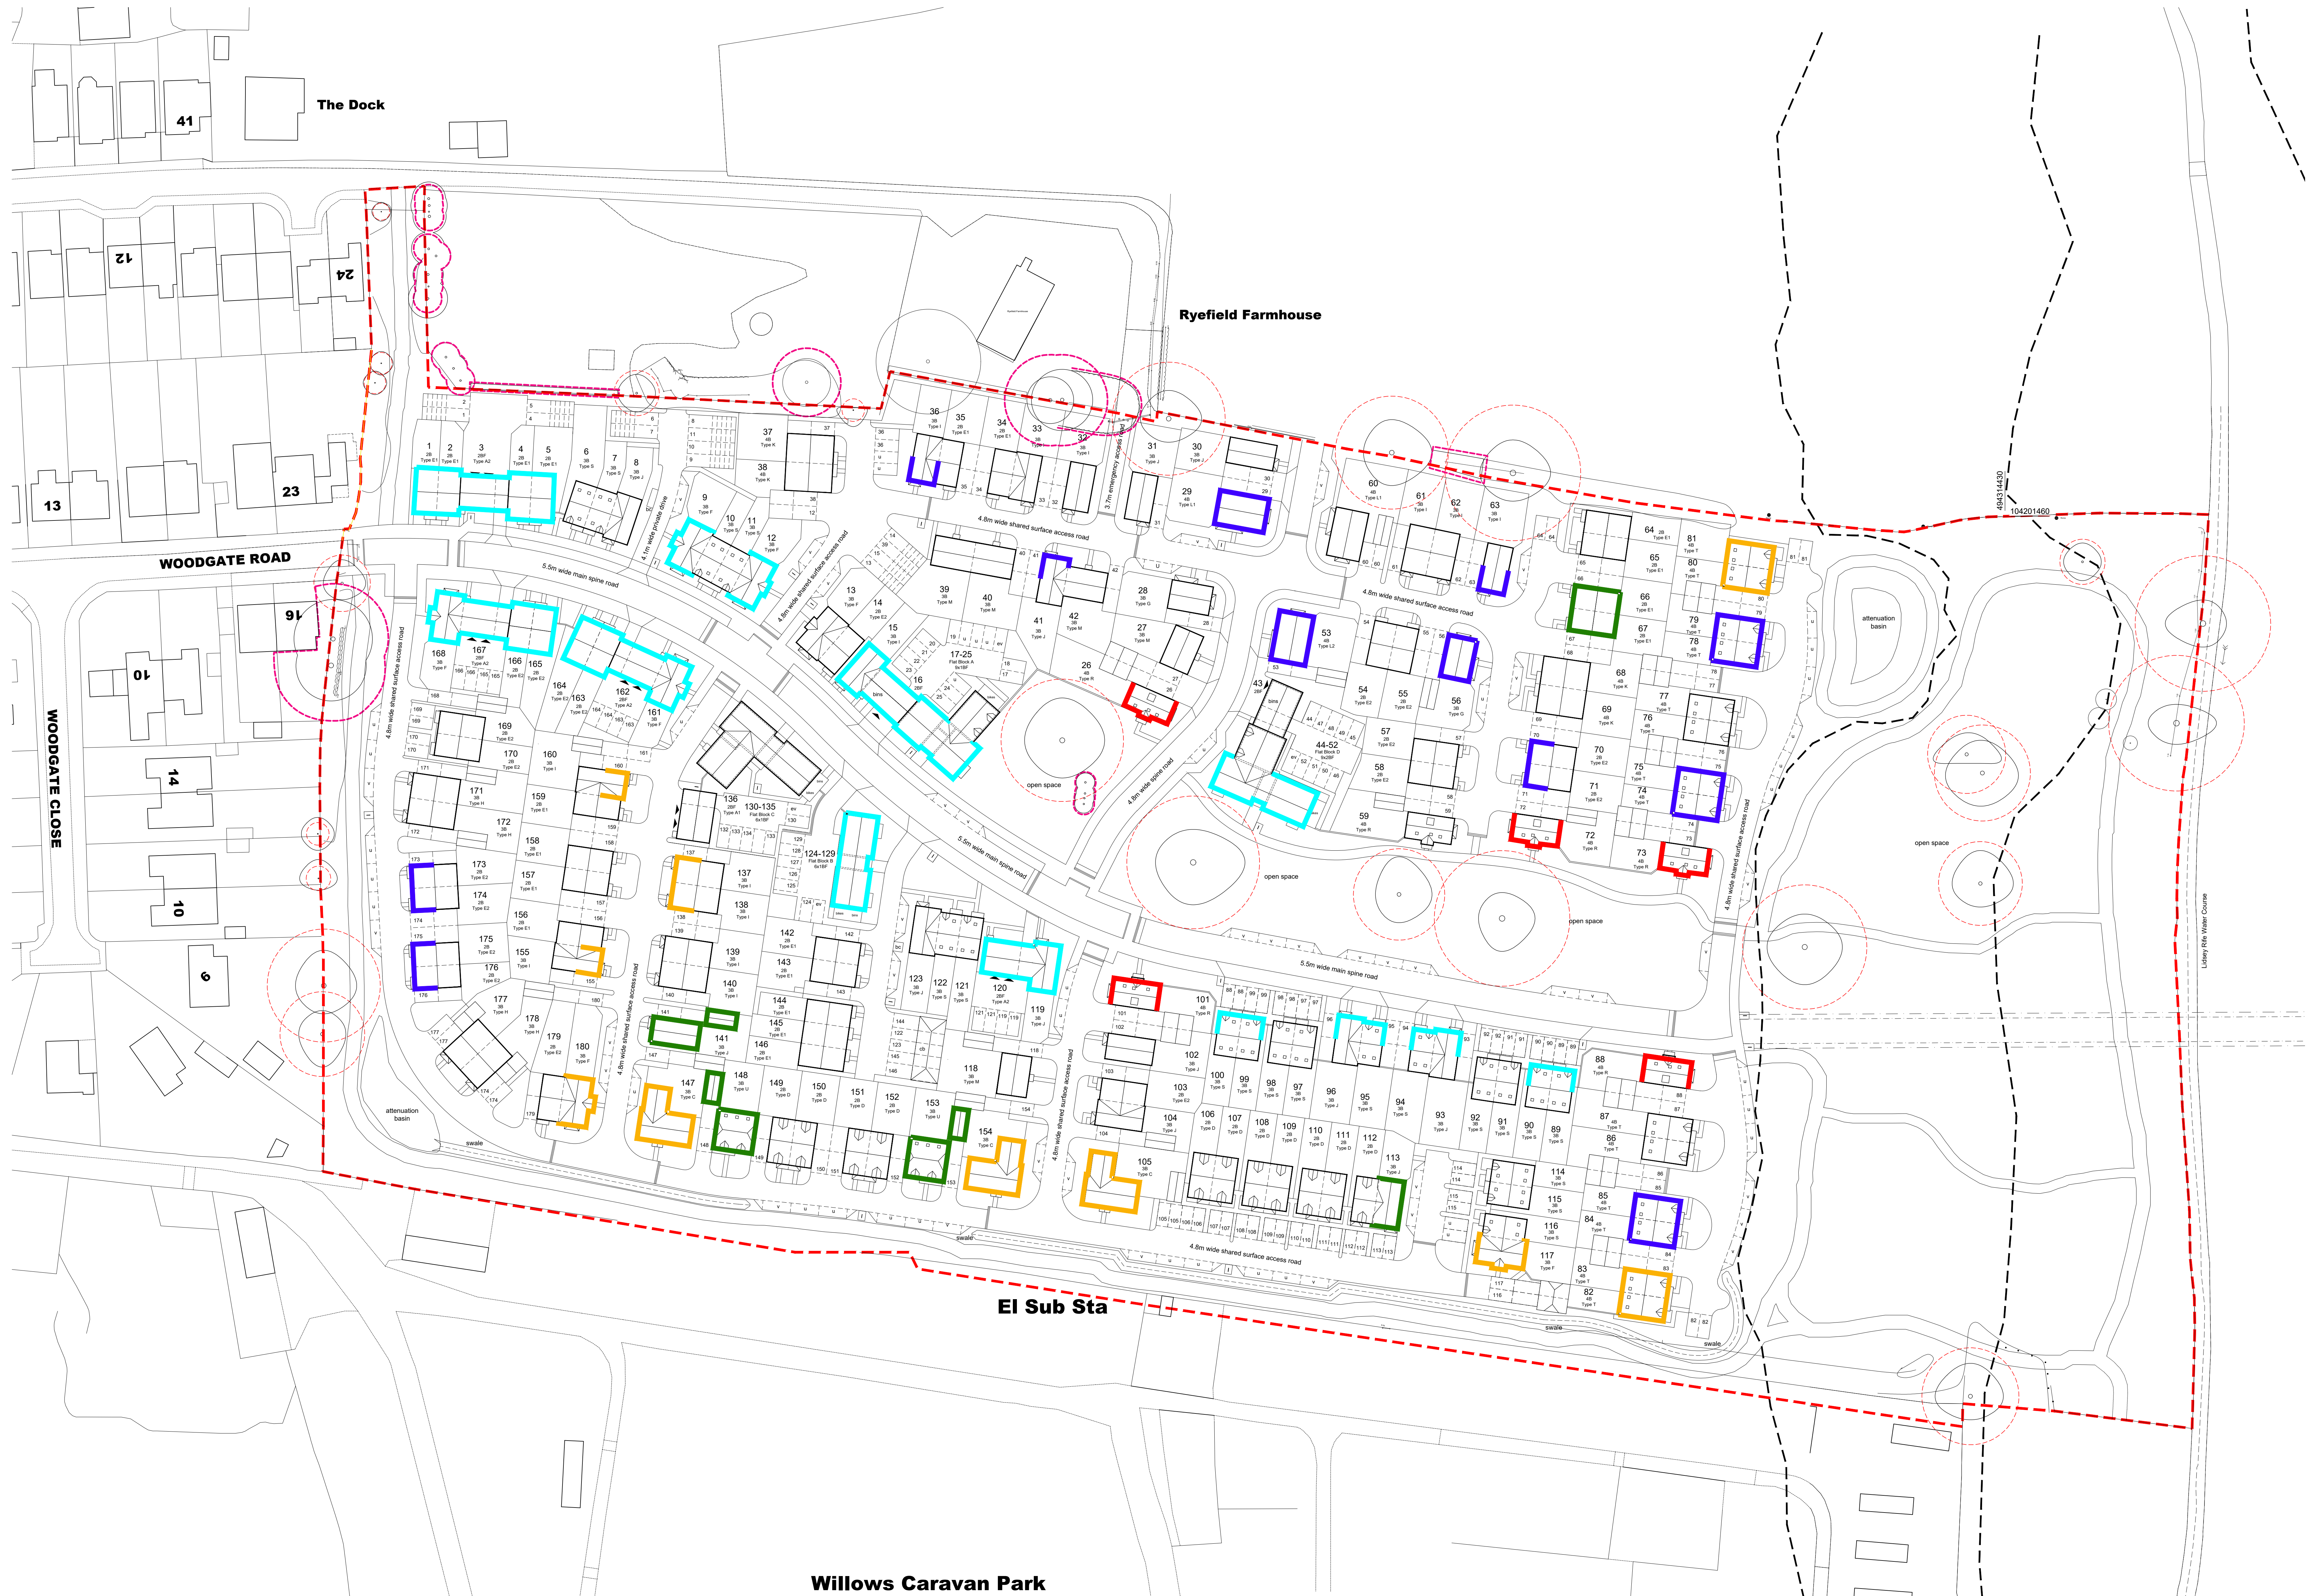

P4	22.08.22	Path / Visitor Parking amended.	AX	LT
P3	03.02.22	Garden depths reviewed	AX	LT
P2	02.02.22	Landscape consultant information updated	AX	LT
P1	06.08.21	Planning Issue	LT	KE
Rev	Date	Revision Details	Dr	Ch



Client's Name
Pye Homes

Job Title
Land east of Woodgate Lane, Woodgate

Drawing Title
Proposed Site Layout - Materials Plan

Scale
1:500 @ A0 / 1:1000 @ A2

Drawn	Checked	Date
JW	LT	01.07.21

Job No	Drawing No	Rev
6781	PL-05	P4

Status
APPROVAL