


Key

- 1 Storey (Bungalow)
- 1.5 Storey
- 2 Storey
- 2.5 Storey
- 3 Storey

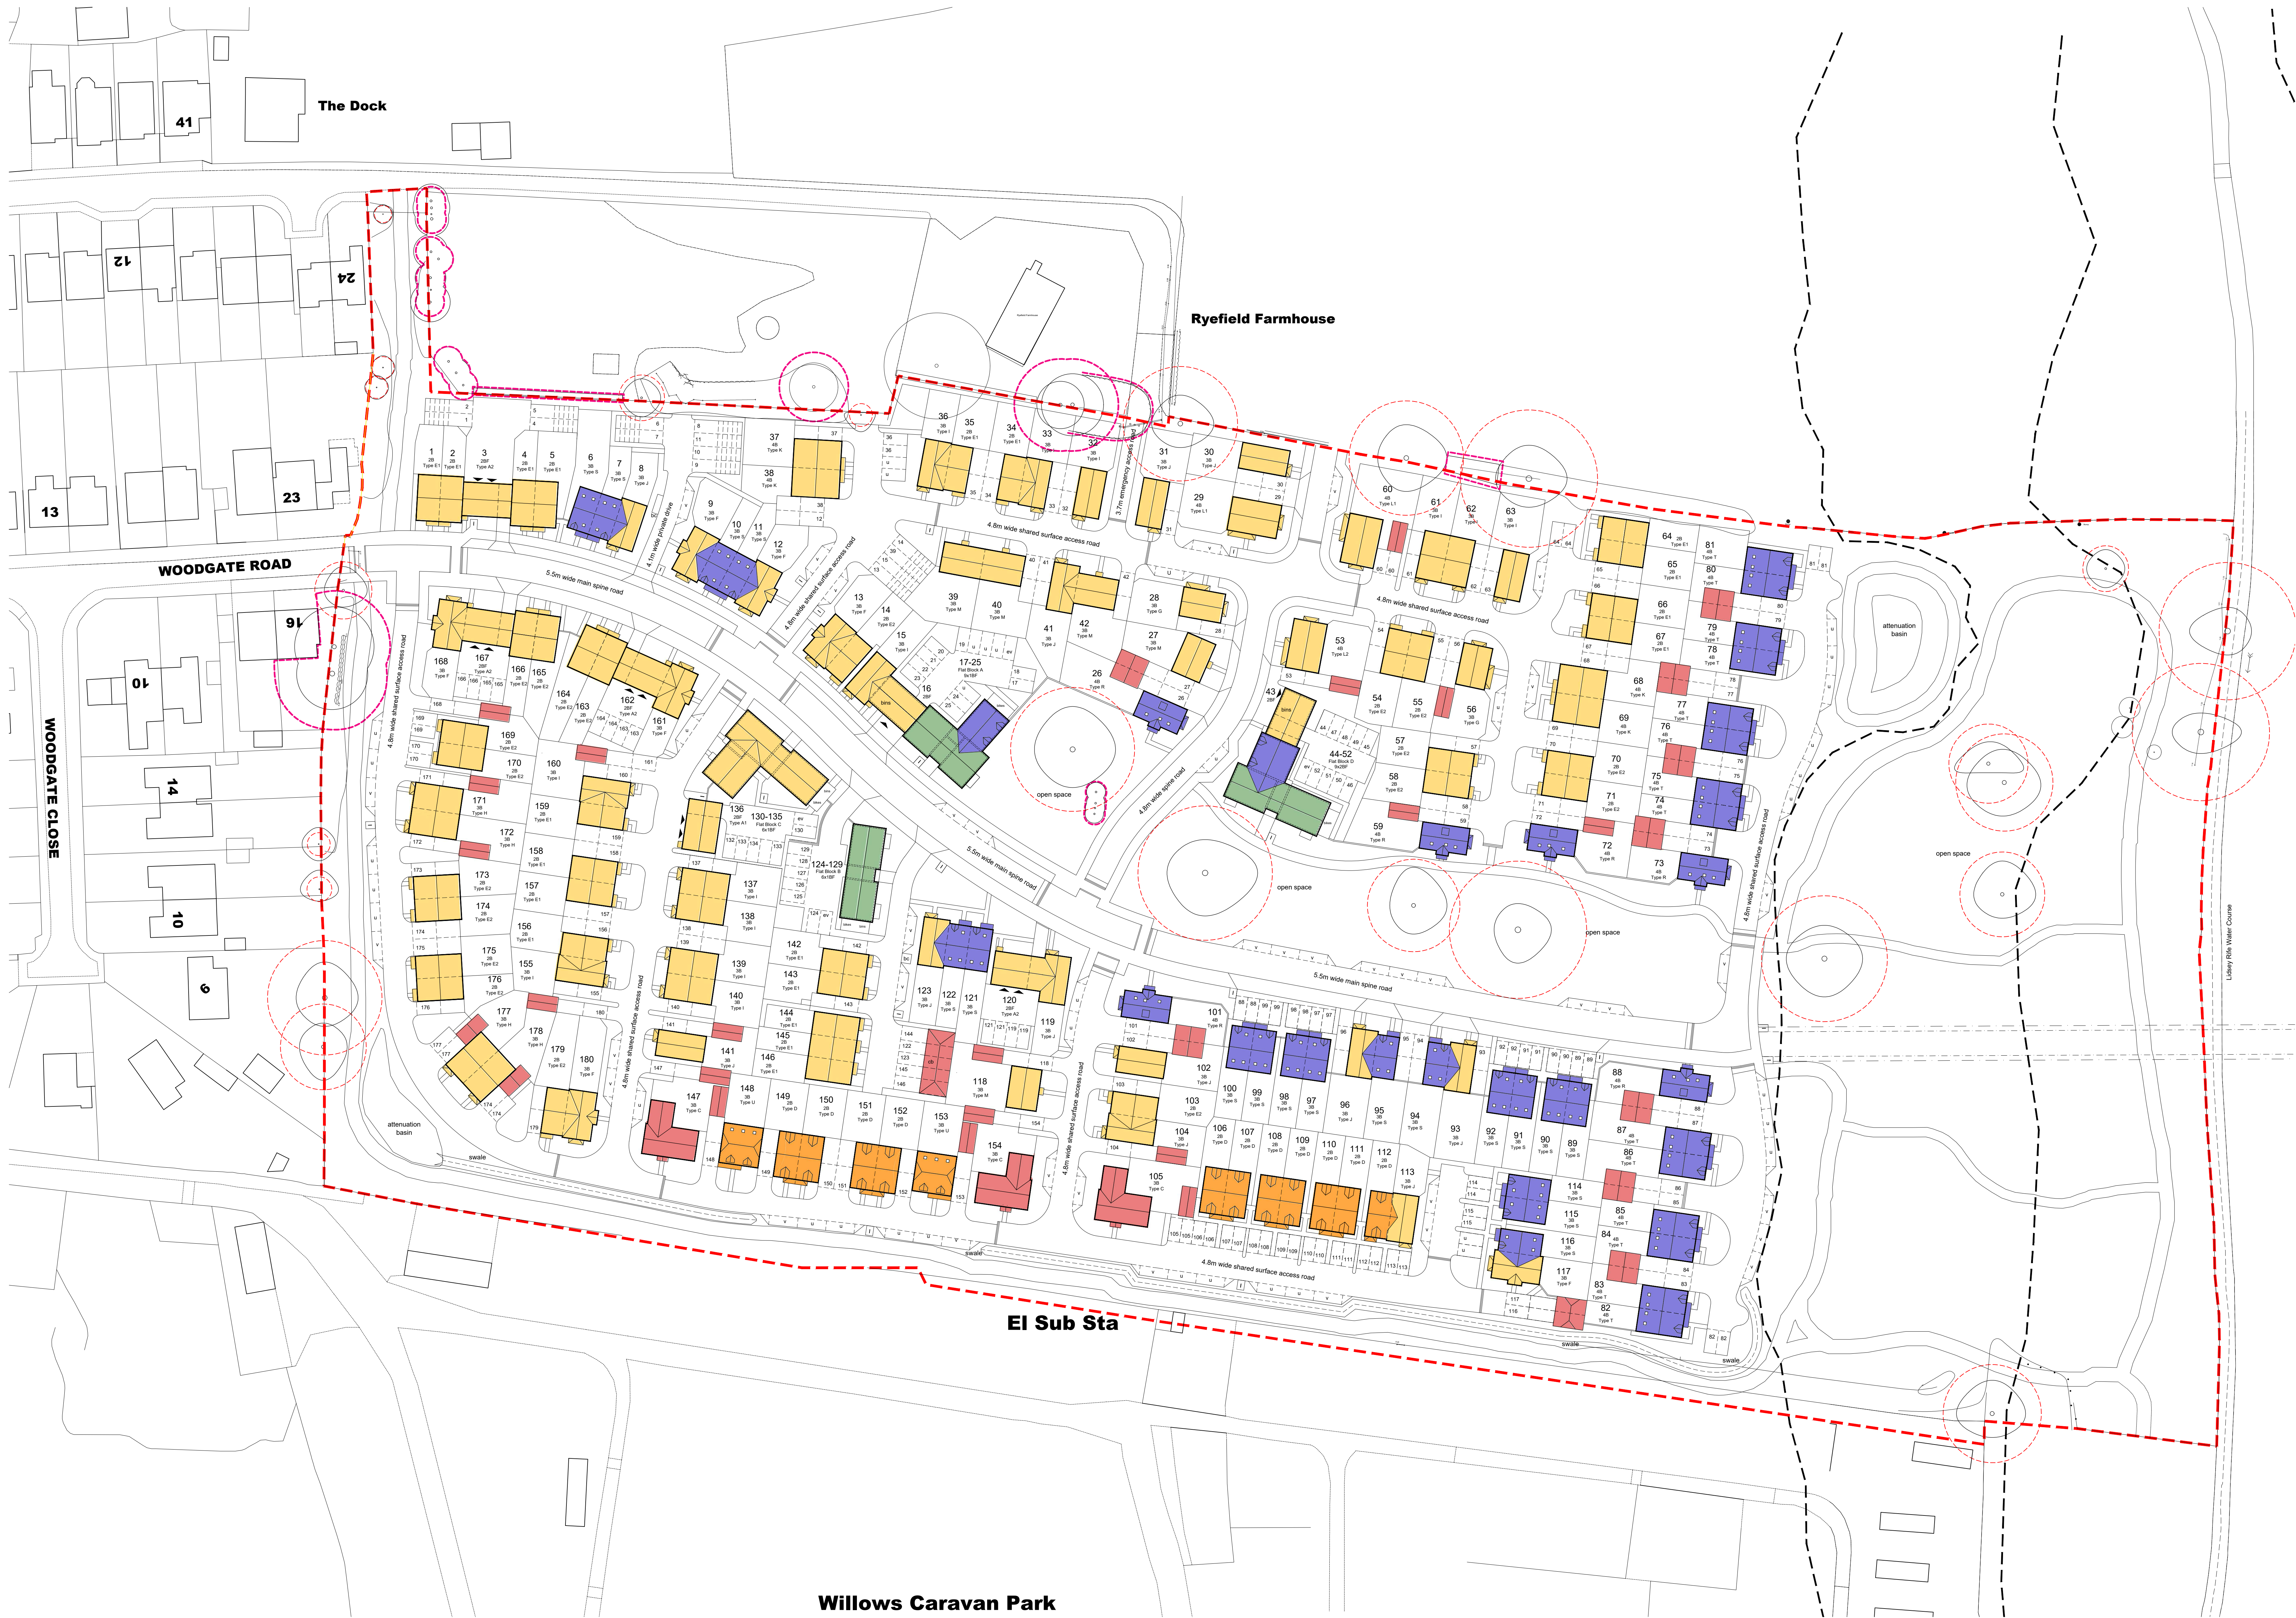

P4	22.08.22	Path / Visitor Parking amended.	AX	LT
P3	03.02.22	Garden depths reviewed.	AX	LT
P2	02.02.22	Landscape consultant information updated	AX	LT
P1	05.08.21	Planning Issue	LT	KE
Rev	Date	Revision Details	Dr	Ch



Client's Name
Pye Homes

Job Title
**Land east of Woodgate Lane,
Woodgate**

Drawing Title
**Proposed Site Layout -
Storey Heights Plan**

Scale
1:500 @ A0 / 1:1000 @ A2

Drawn	Checked	Date
JW	LT	02.07.21

Job No	Drawing No	Rev
6781	PL-06	P4

Status
APPROVAL