
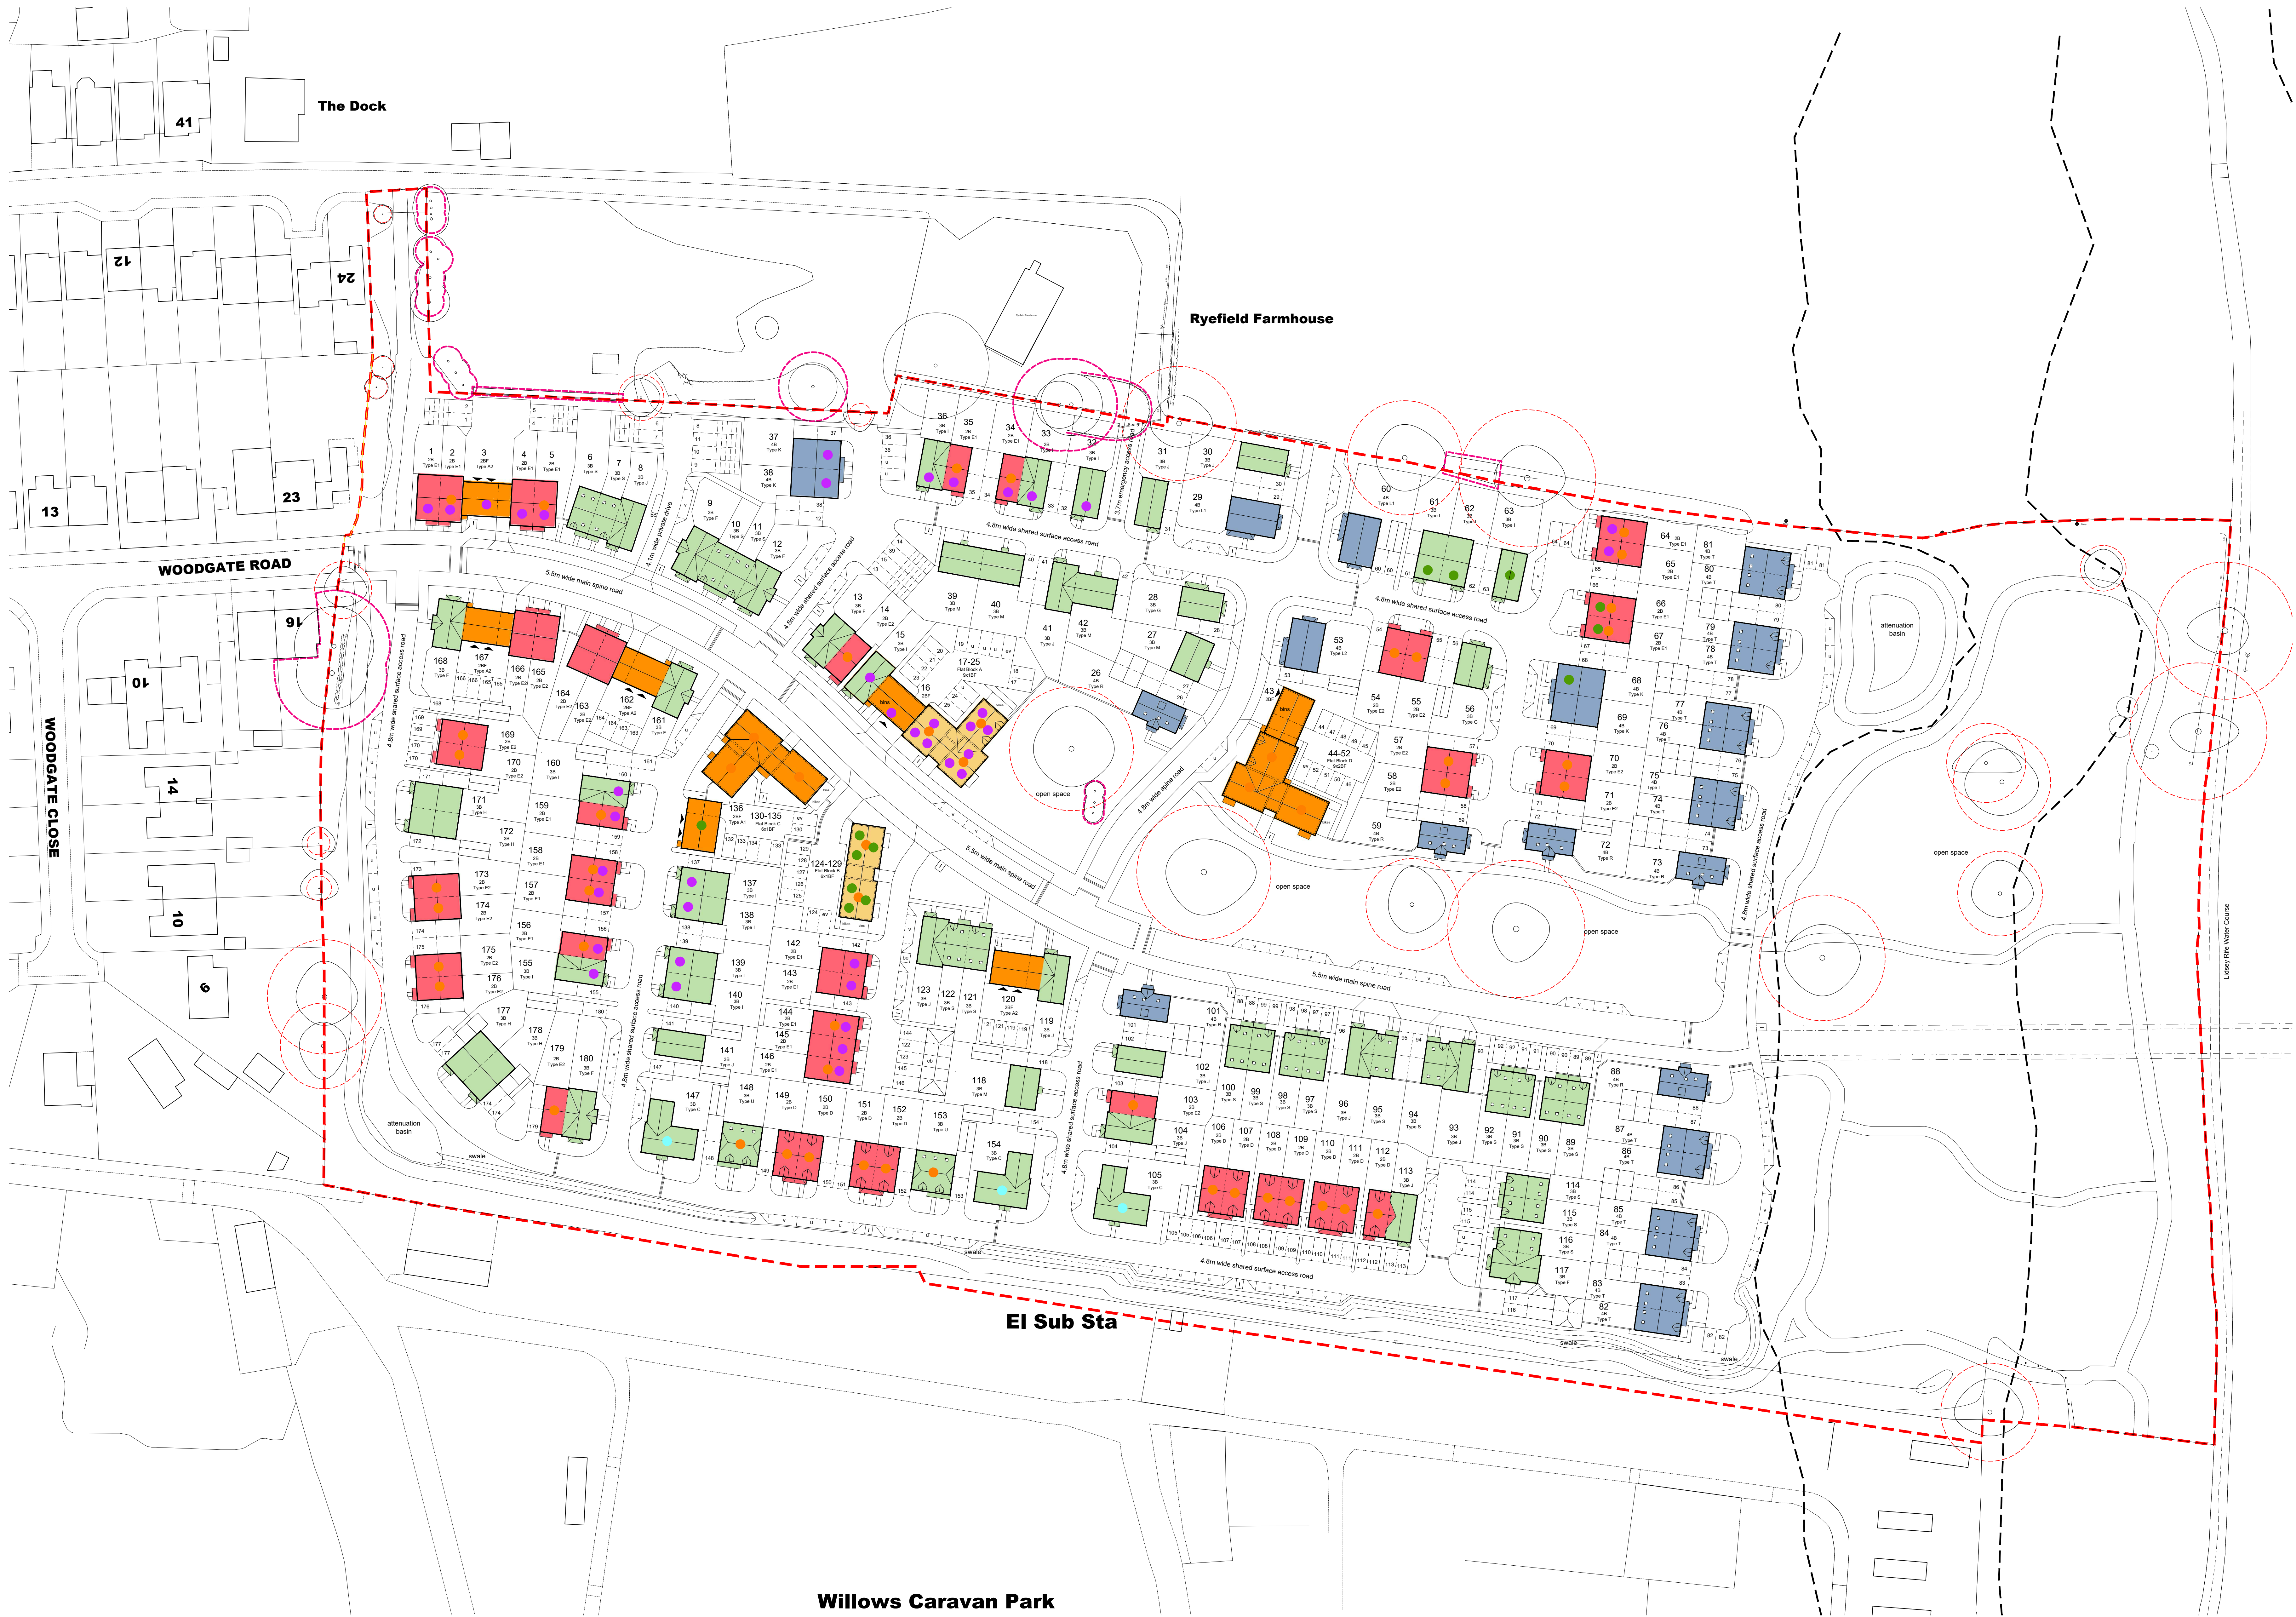


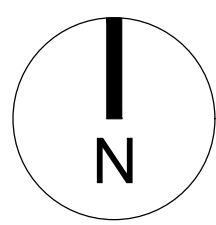

Key

- 1 Bedroom Flat
- 2 Bedroom Flat
- 2 Bedroom House
- 3 bedroom House
- 4 Bedroom House
- Affordable Rent
40 dwellings (75%)
- Intermediate
13 dwellings (25%)
- M4(2) Accessible &
Adaptable Dwellings
- M4(3) Wheelchair User
Dwellings

PS	22.08.22	Path / Visitor Parking amended.	AX	LT
P4	03.02.22	Garden depths reviewed.	AX	LT
P3	02.02.22	Landscape consultant information updated	AX	LT
P2	26.08.21	Planning Issue	AX	LT
P1	08.08.21	Planning Issue	LT	KE
Rev	Date	Revision Details	Dr	Ch

ECE Architecture
www.ecearchitecture.com

London: 76 Great Suffolk Street
London, SE1 0BL
T 0207 639 2773 E london@ecearchitecture.com
Sussex: Brooklyn Chambers, 11 Goring Road
Worthing, West Sussex, BN12 6AP
T 01903 24877 E sussex@ecearchitecture.com
Bristol: Westworks, Colston Tower
Colston Street, Bristol, BS1 4XE
T 0117 214 1101 E bristol@ecearchitecture.com

Client's Name
Pye Homes

Job Title
**Land east of Woodgate Lane,
Woodgate**

Drawing Title
**Proposed Site Layout -
Tenure Plan**

Scale
1:500 @ A0 / 1:1000 @ A2

metres 0 10 20 30 40 50

Drawn
JW

Checked
LT

Date
01.07.21

Job No.
6781

Drawing No.
PL-07

Rev
P5

Status
APPROVAL

CAD File date: 25/08/2022 - 09:32:35

0781 ece.dwg