
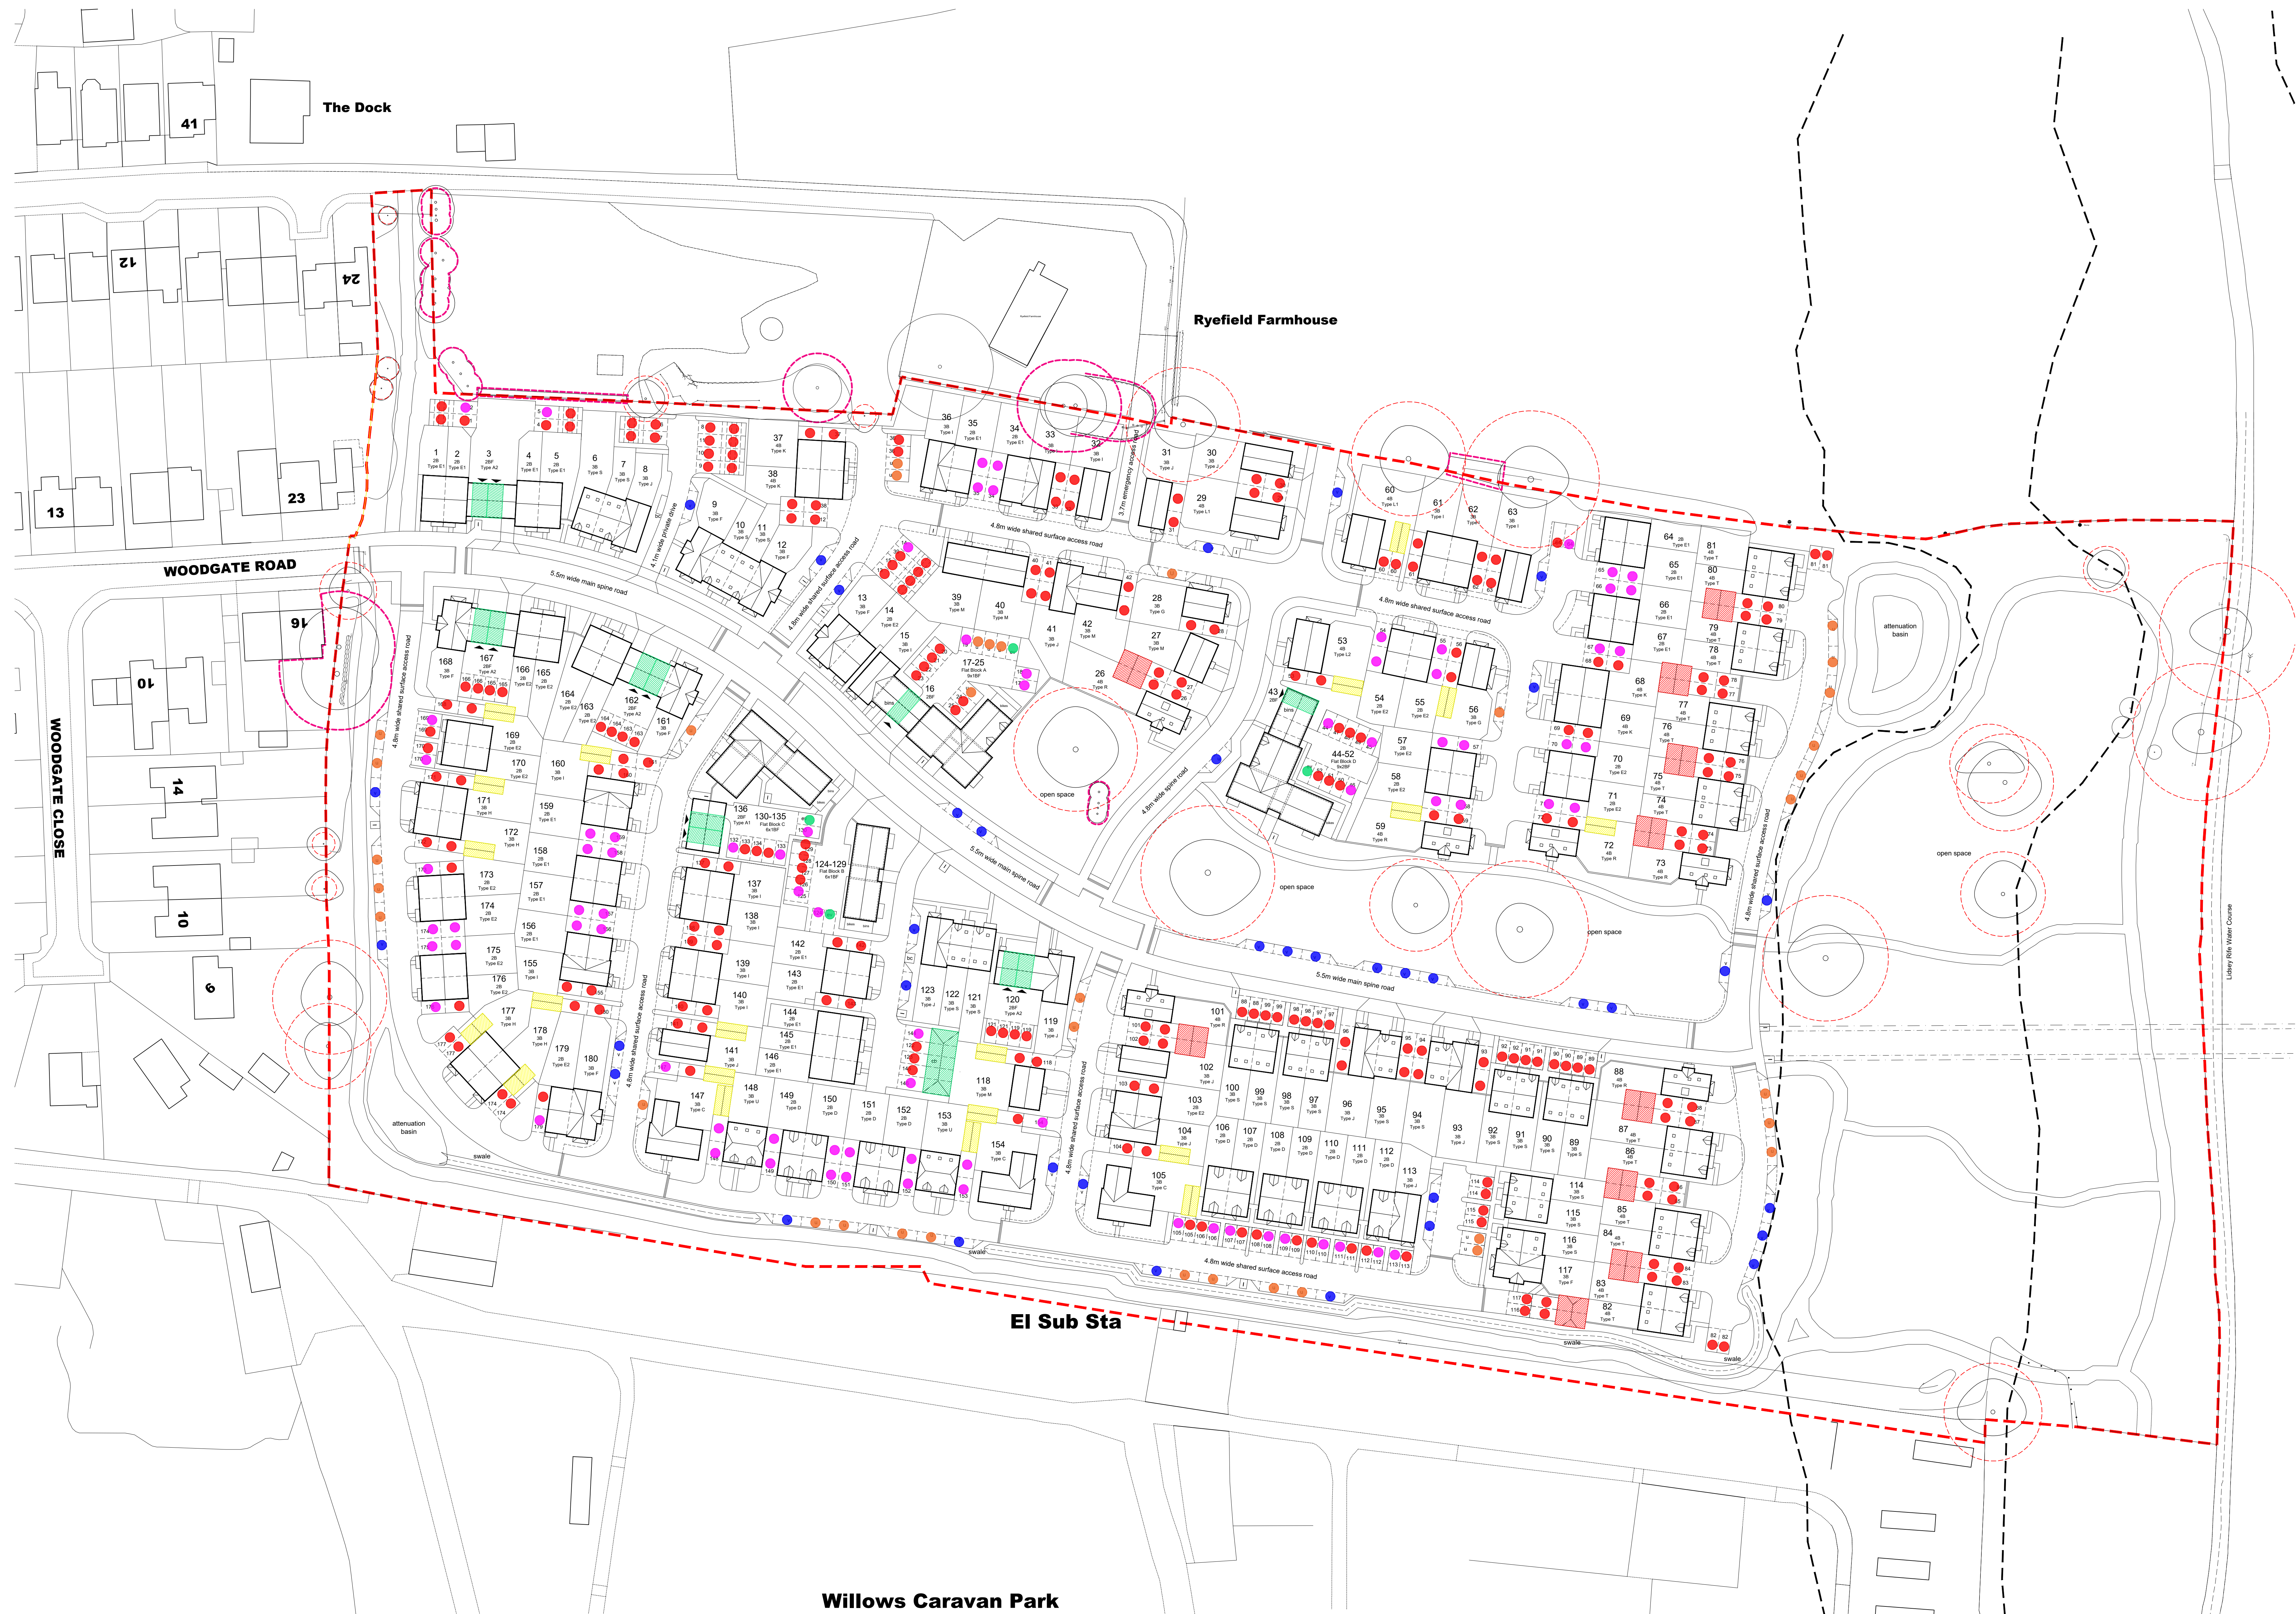


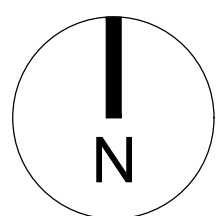

Key

- Allocated parking space
- Unallocated parking space
- Unallocated EV Charging Space
- Part M4 Accessible Space
- Visitor
- Car Barn
- Single Garage
- Double Garage

P4	22.08.22	Path / Visitor Parking amended.	AX	LT
P3	03.02.22	Garden depths reviewed.	AX	LT
P2	02.02.22	Landscape consultant information updated	AX	LT
P1	05.08.21	Planning Issue	LT	KE
Rev	Date	Revision Details	Dr	Ch

London: 76 Great Suffolk Street, London, SE1 0BL
T: 0207 928 2773 E: london@ecearchitecture.com
Sussex: Brooklyn Chambers, 11 Goring Road, Worthing, West Sussex, BN12 4AP
T: 01903 248777 E: sussex@ecearchitecture.com
Bristol: Woodstock, Clifton Tower, Clifton Street, Bristol, BS1 4XE
T: 0117 214 1101 E: bristol@ecearchitecture.com
ECE Architecture
www.ecearchitecture.com

Client's Name
Pye Homes

Job Title
Land east of Woodgate Lane, Woodgate

Drawing Title
Proposed Site Layout - Parking Plan

Scale
1:500 @ A0 / 1:1000 @ A2

metres 10 20 30 40 50

Drawn	Checked	Date
JW	LT	01.07.21

Job No	Drawing No	Rev
6781	PL-08	P4

Status
APPROVAL