
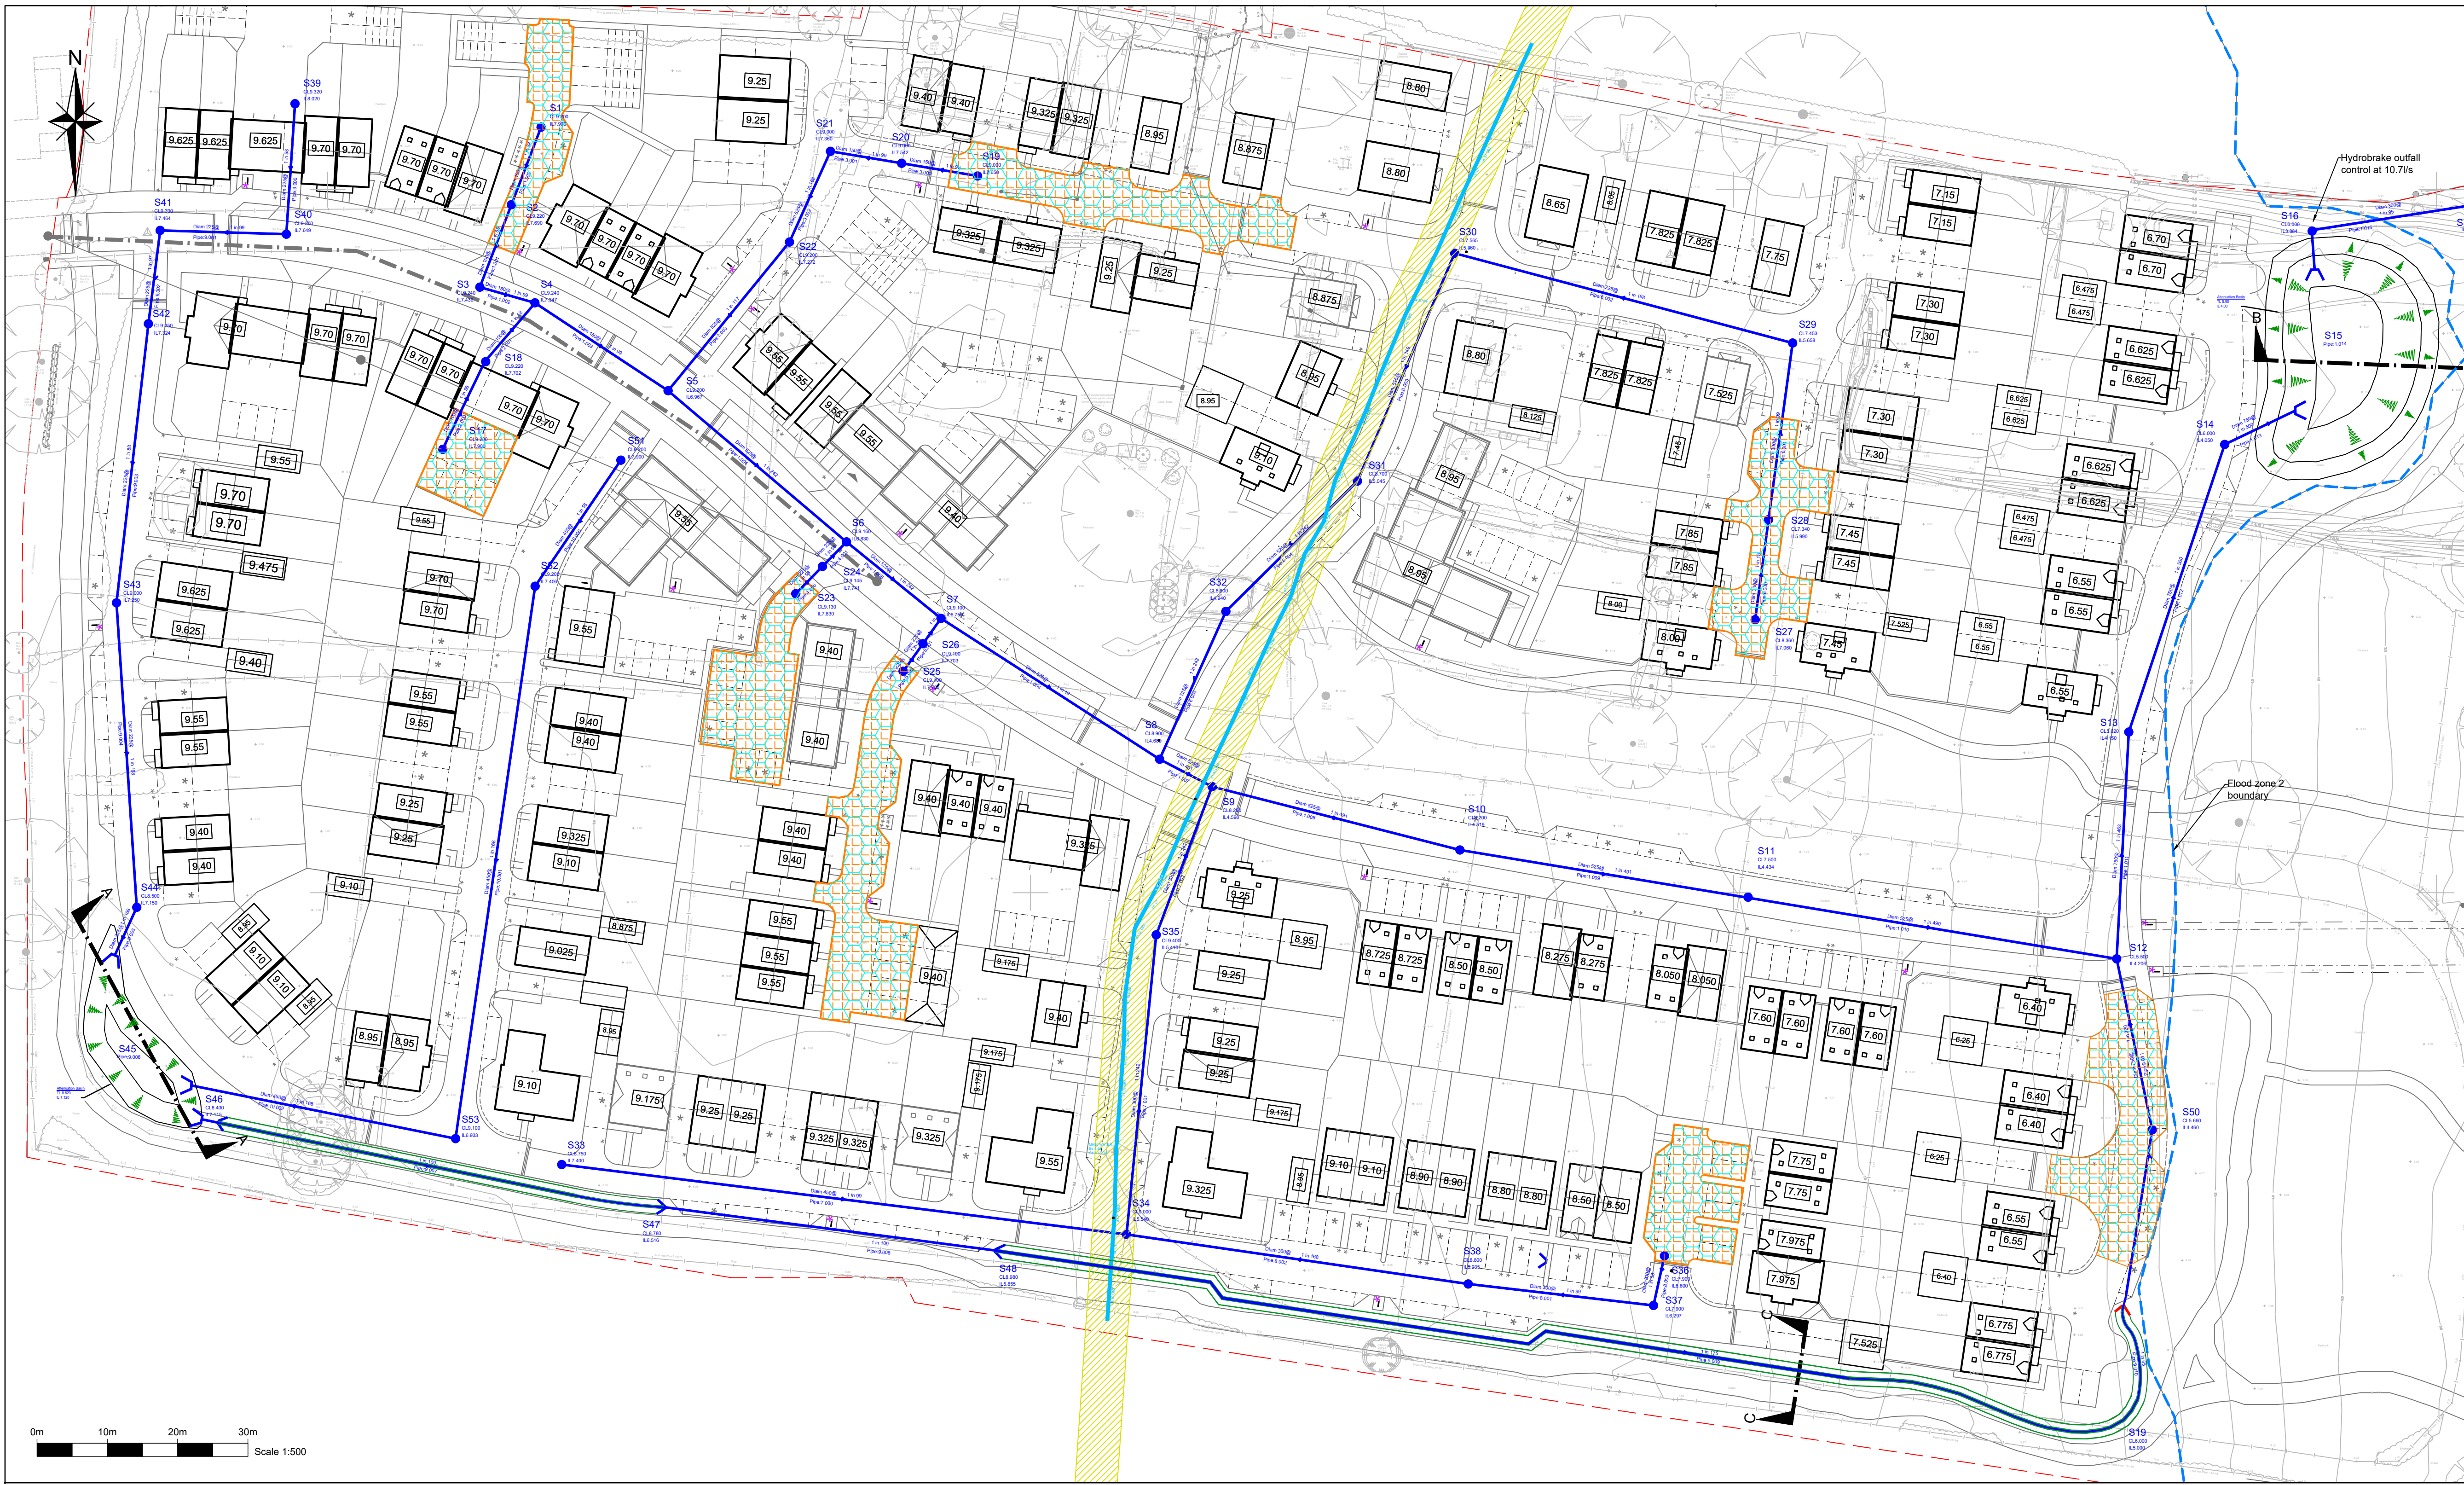
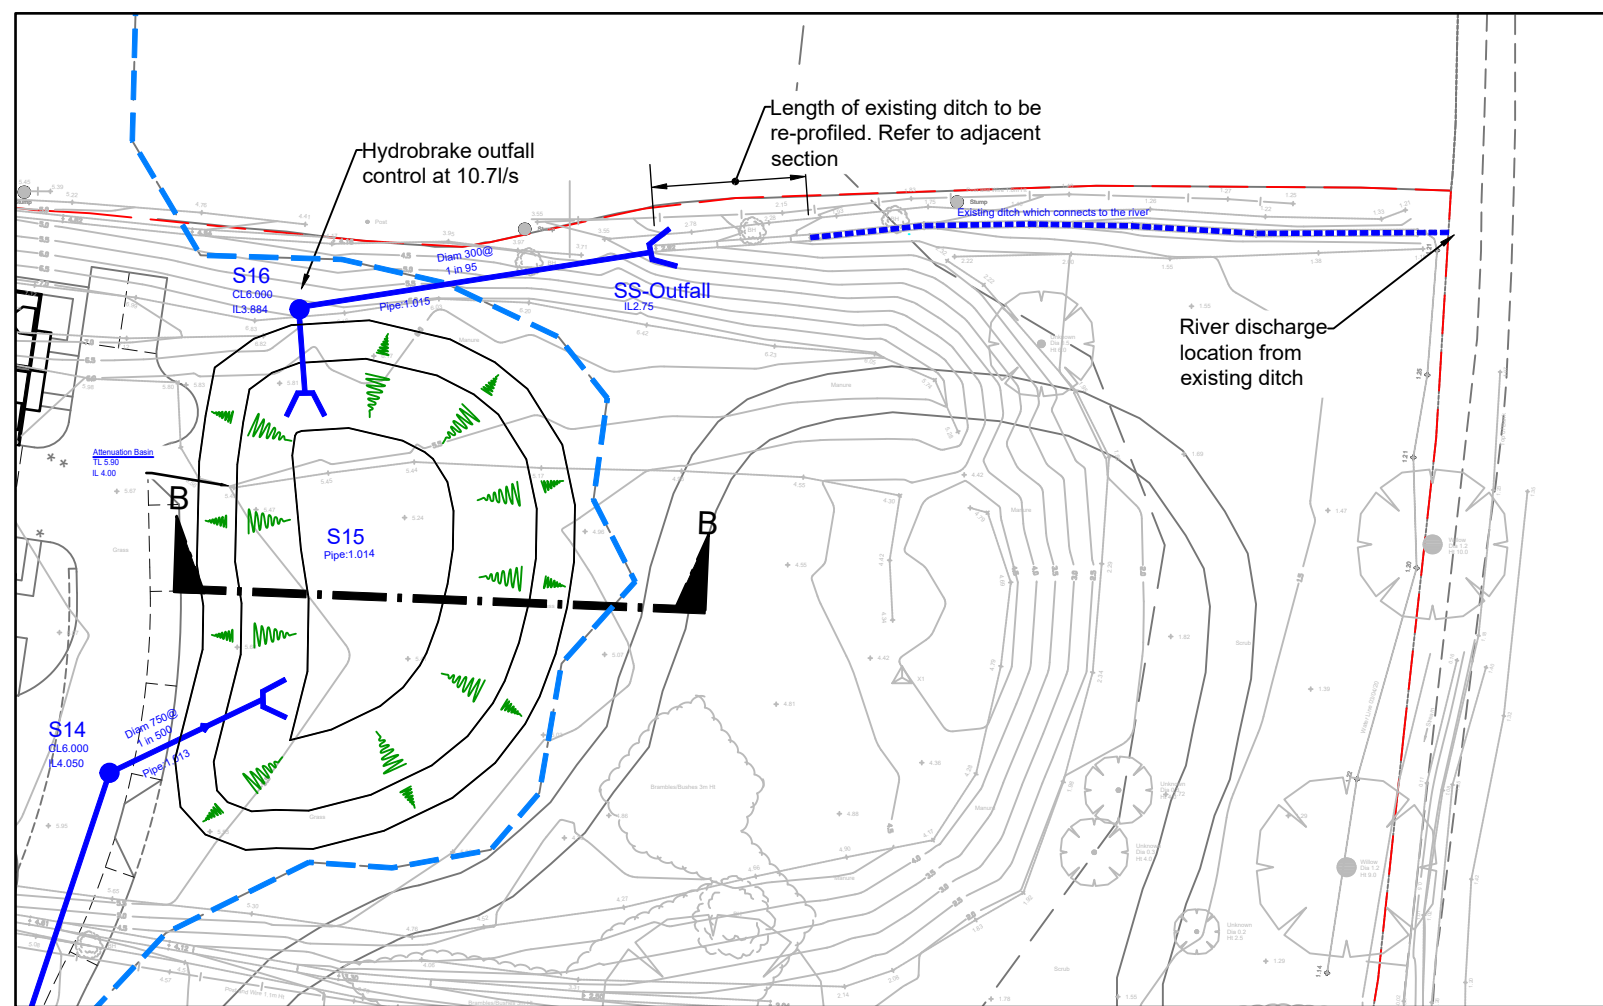


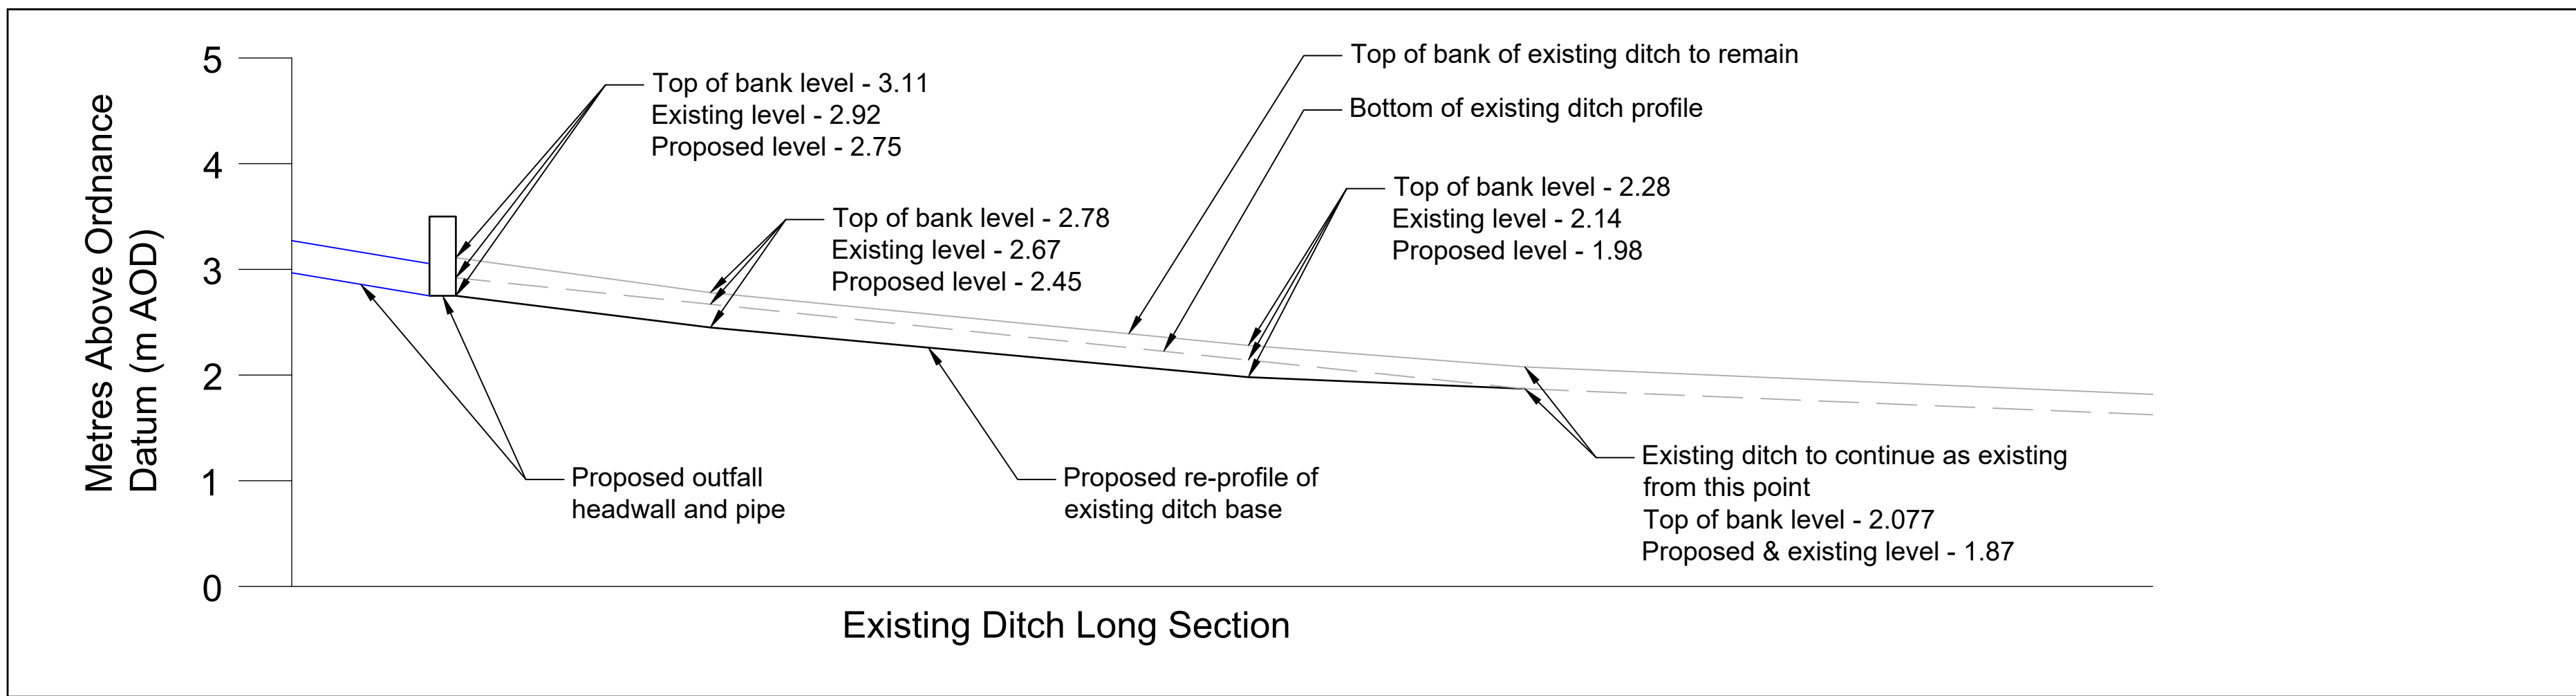

- NOTES**
- THIS DRAWING IS TO BE READ IN CONJUNCTION WITH 20-061-017 AND ALL OTHER RELATED DRAWINGS ISSUED BY THE ENGINEER.
  - DO NOT SCALE FROM THIS DRAWING. WORK FROM FIGURED DIMENSIONS ONLY.
  - ALL DIMENSIONS SHOWN ON THIS DRAWING ARE IN METRES UNLESS OTHERWISE SHOWN.
  - ALL DIMENSIONS, LEVELS AND SURVEY GRID CO-ORDINATES ARE TO BE CHECKED ON SITE AND THE ENGINEER NOTIFIED IMMEDIATELY OF ANY DISCREPANCIES PRIOR TO THE COMMENCEMENT OF THE WORKS. DRAWING BASED ON TOPOGRAPHICAL SURVEY PROVIDED BY OTHERS; C&A ARE NOT RESPONSIBLE FOR ANY INACCURACIES.
  - SECTIONS CAN BE FOUND ON DRAWING 20-061-017

- LEGEND:**
- Surface Water Drainage
  - Flood zone 2 boundary
  - Existing 450 Ø potable water main W/ 3m Easement
  - SuDS Storage Structure (See Drawing 20-061-017)
  - Conveyance Swale
  - Headwall
  - Lined permeable paving
  - Lined permeable paving with cellular storage

|   |                                                          |     |     |     |          |
|---|----------------------------------------------------------|-----|-----|-----|----------|
| N | New Architect layout                                     | CSG | TSH | GAC | Aug 2022 |
| M | Existing ditch reprofiled, outfall level dropped to suit | TSH | SAC | GAC | Feb 2022 |
| L | Layout Updates                                           | SC  | SAC | GAC | Feb 2022 |
| K | Drainage Updates                                         | SC  | SAC | GAC | Jan 2022 |
| J | Drainage Updates                                         | SC  | SAC | GAC | Jan 2022 |
| I | Drainage Updates                                         | SC  | SAC | GAC | Nov 2021 |
| H | Drainage Updates                                         | SC  | SAC | GAC | Aug 2021 |
| G | Layout Updates                                           | SC  | SAC | GAC | Jul 2021 |
| F | Discharge swale shown connecting to existing ditch       | GW  | SAC | GAC | Jul 2021 |
| E | FFLs added & discharge swale updated                     | GW  | SAC | GAC | Jul 2021 |
| D | Drainage updated to suit, updated Layout.                | SC  | SAC | GAC | Jul 2021 |
| C | Drainage updated to suit, updated Layout.                | SC  | SAC | GAC | Apr 2021 |
| B | Drainage updated to suit, updated Layout (02L).          | JT  | MR  | GAC | Feb 2021 |
| A | Dry renamed, updated Layout (02K).                       | JT  | MR  | GAC | Jan 2021 |

|     |            |     |     |     |      |
|-----|------------|-----|-----|-----|------|
| Rev | Amendments | Drm | Chk | App | Date |
|-----|------------|-----|-----|-----|------|

**Charles & Associates**

Issued by: ☒ [Signature] ☐ [Signature]

Landmark House  
Station Road  
Hook  
Hampshire  
RG27 9HA  
01256 630420

enquiries@c-a.co.uk  
www.c-a.co.uk

Park House  
Park Farm  
East Malling Trust Estate  
Woodhouse Lane  
Aylesford  
Kent  
ME20 6BN  
01732 448120

|               |                               |            |            |          |     |
|---------------|-------------------------------|------------|------------|----------|-----|
| Job Title     | Land East of Woodgate Lane    |            |            |          |     |
| Drawing Title | Preliminary Drainage Strategy |            |            |          |     |
| Client        | Pye Homes                     |            |            |          |     |
| Scale         | 1:500@A1                      | Date       | Jan 21     | Designed | JT  |
| Drawn         | JT                            | Checked    | TSH        | Approved | GAC |
| Job No        | 20-061                        | Drawing No | 20-061-007 | Rev      | N   |