


Key

-  - EV Charing Point
-  - PV Panel Locations
57 dwellings

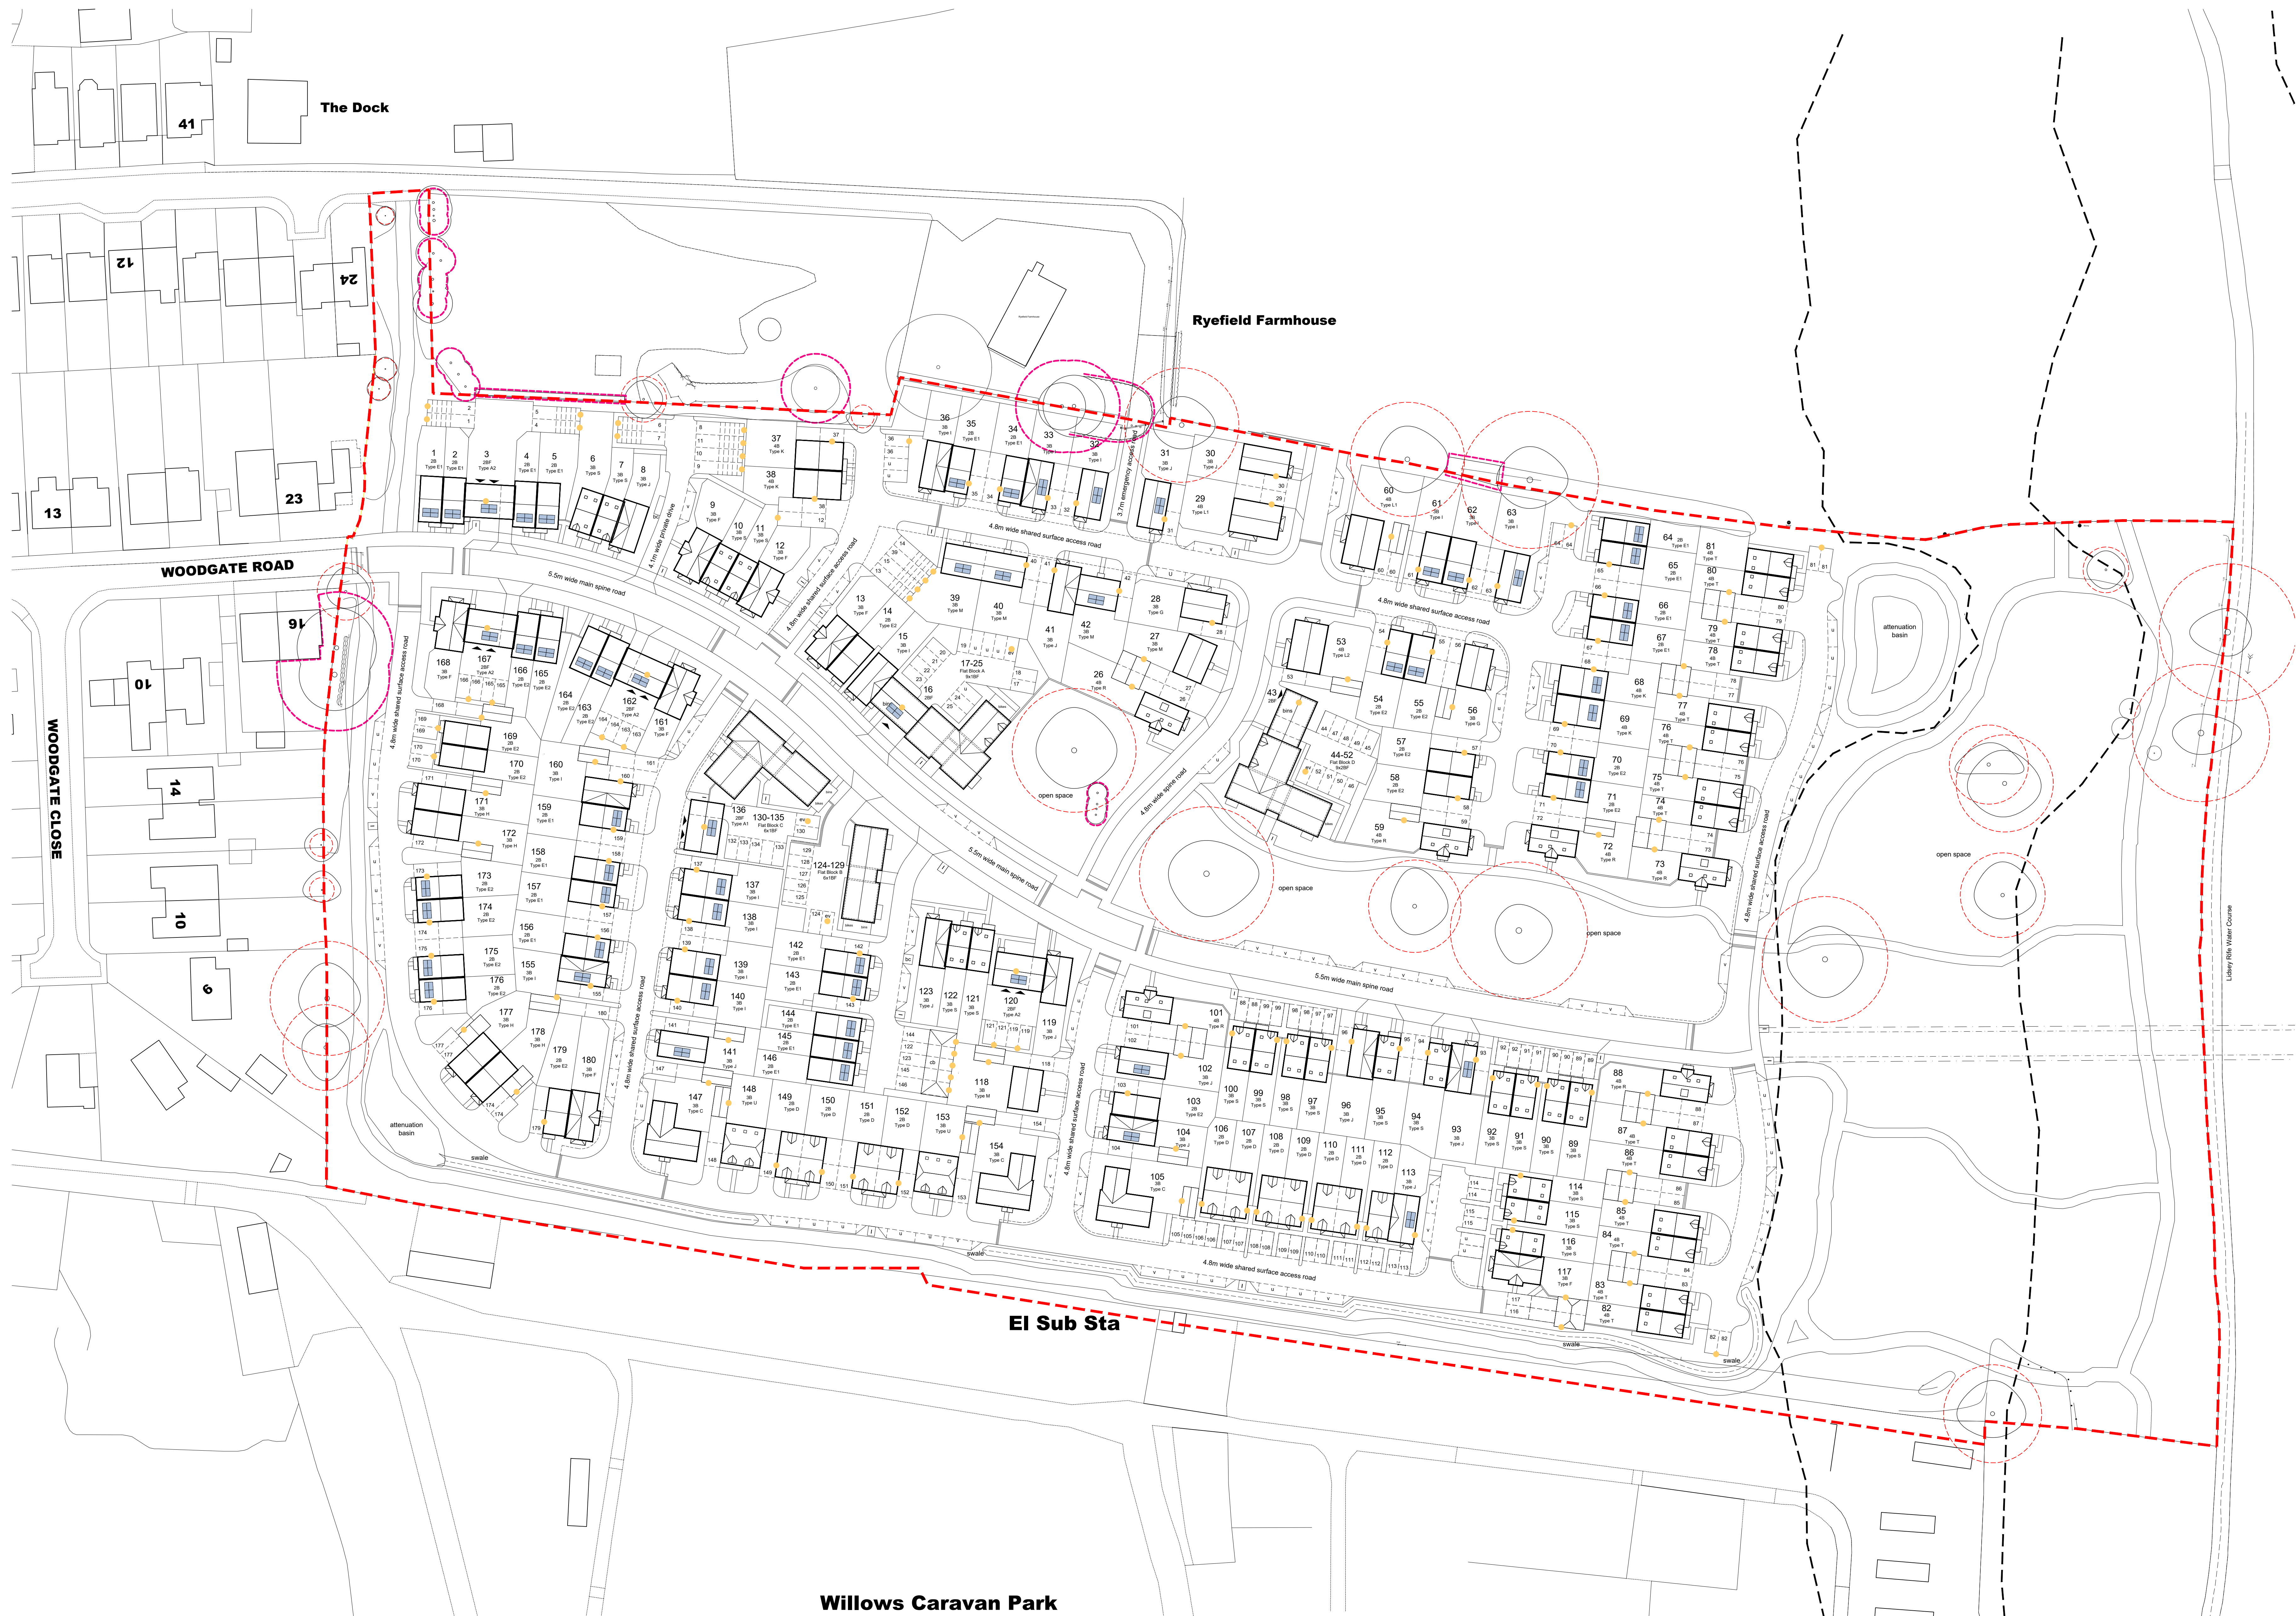

P6	19.10.22	Northern footpath amended	BM	LT
P5	10.10.22	Northern footpath amended	LT	
P4	22.08.22	Path / Visitor Parking amended	AX	LT
P3	03.02.22	Garden depths reviewed	AX	LT
P2	02.02.22	Landscape consultant information updated	AX	LT
P1	05.08.21	Planning Issue	LT	KE
Rev	Date	Revision Details	Dr	Ch



Client's Name
Pye Homes

Job Title
Land east of Woodgate Lane, Woodgate

Drawing Title
Proposed Site Layout - Sustainability Plan

Scale
1:500 @ A0 / 1:1000 @ A2

metres	10	20	30	40	50
Drawn	JW	Checked	LT	Date	01.07.21

Job No	6781	Drawing No	PL-10	Rev	P6
--------	------	------------	-------	-----	----

Status
APPROVAL