


Ryefield

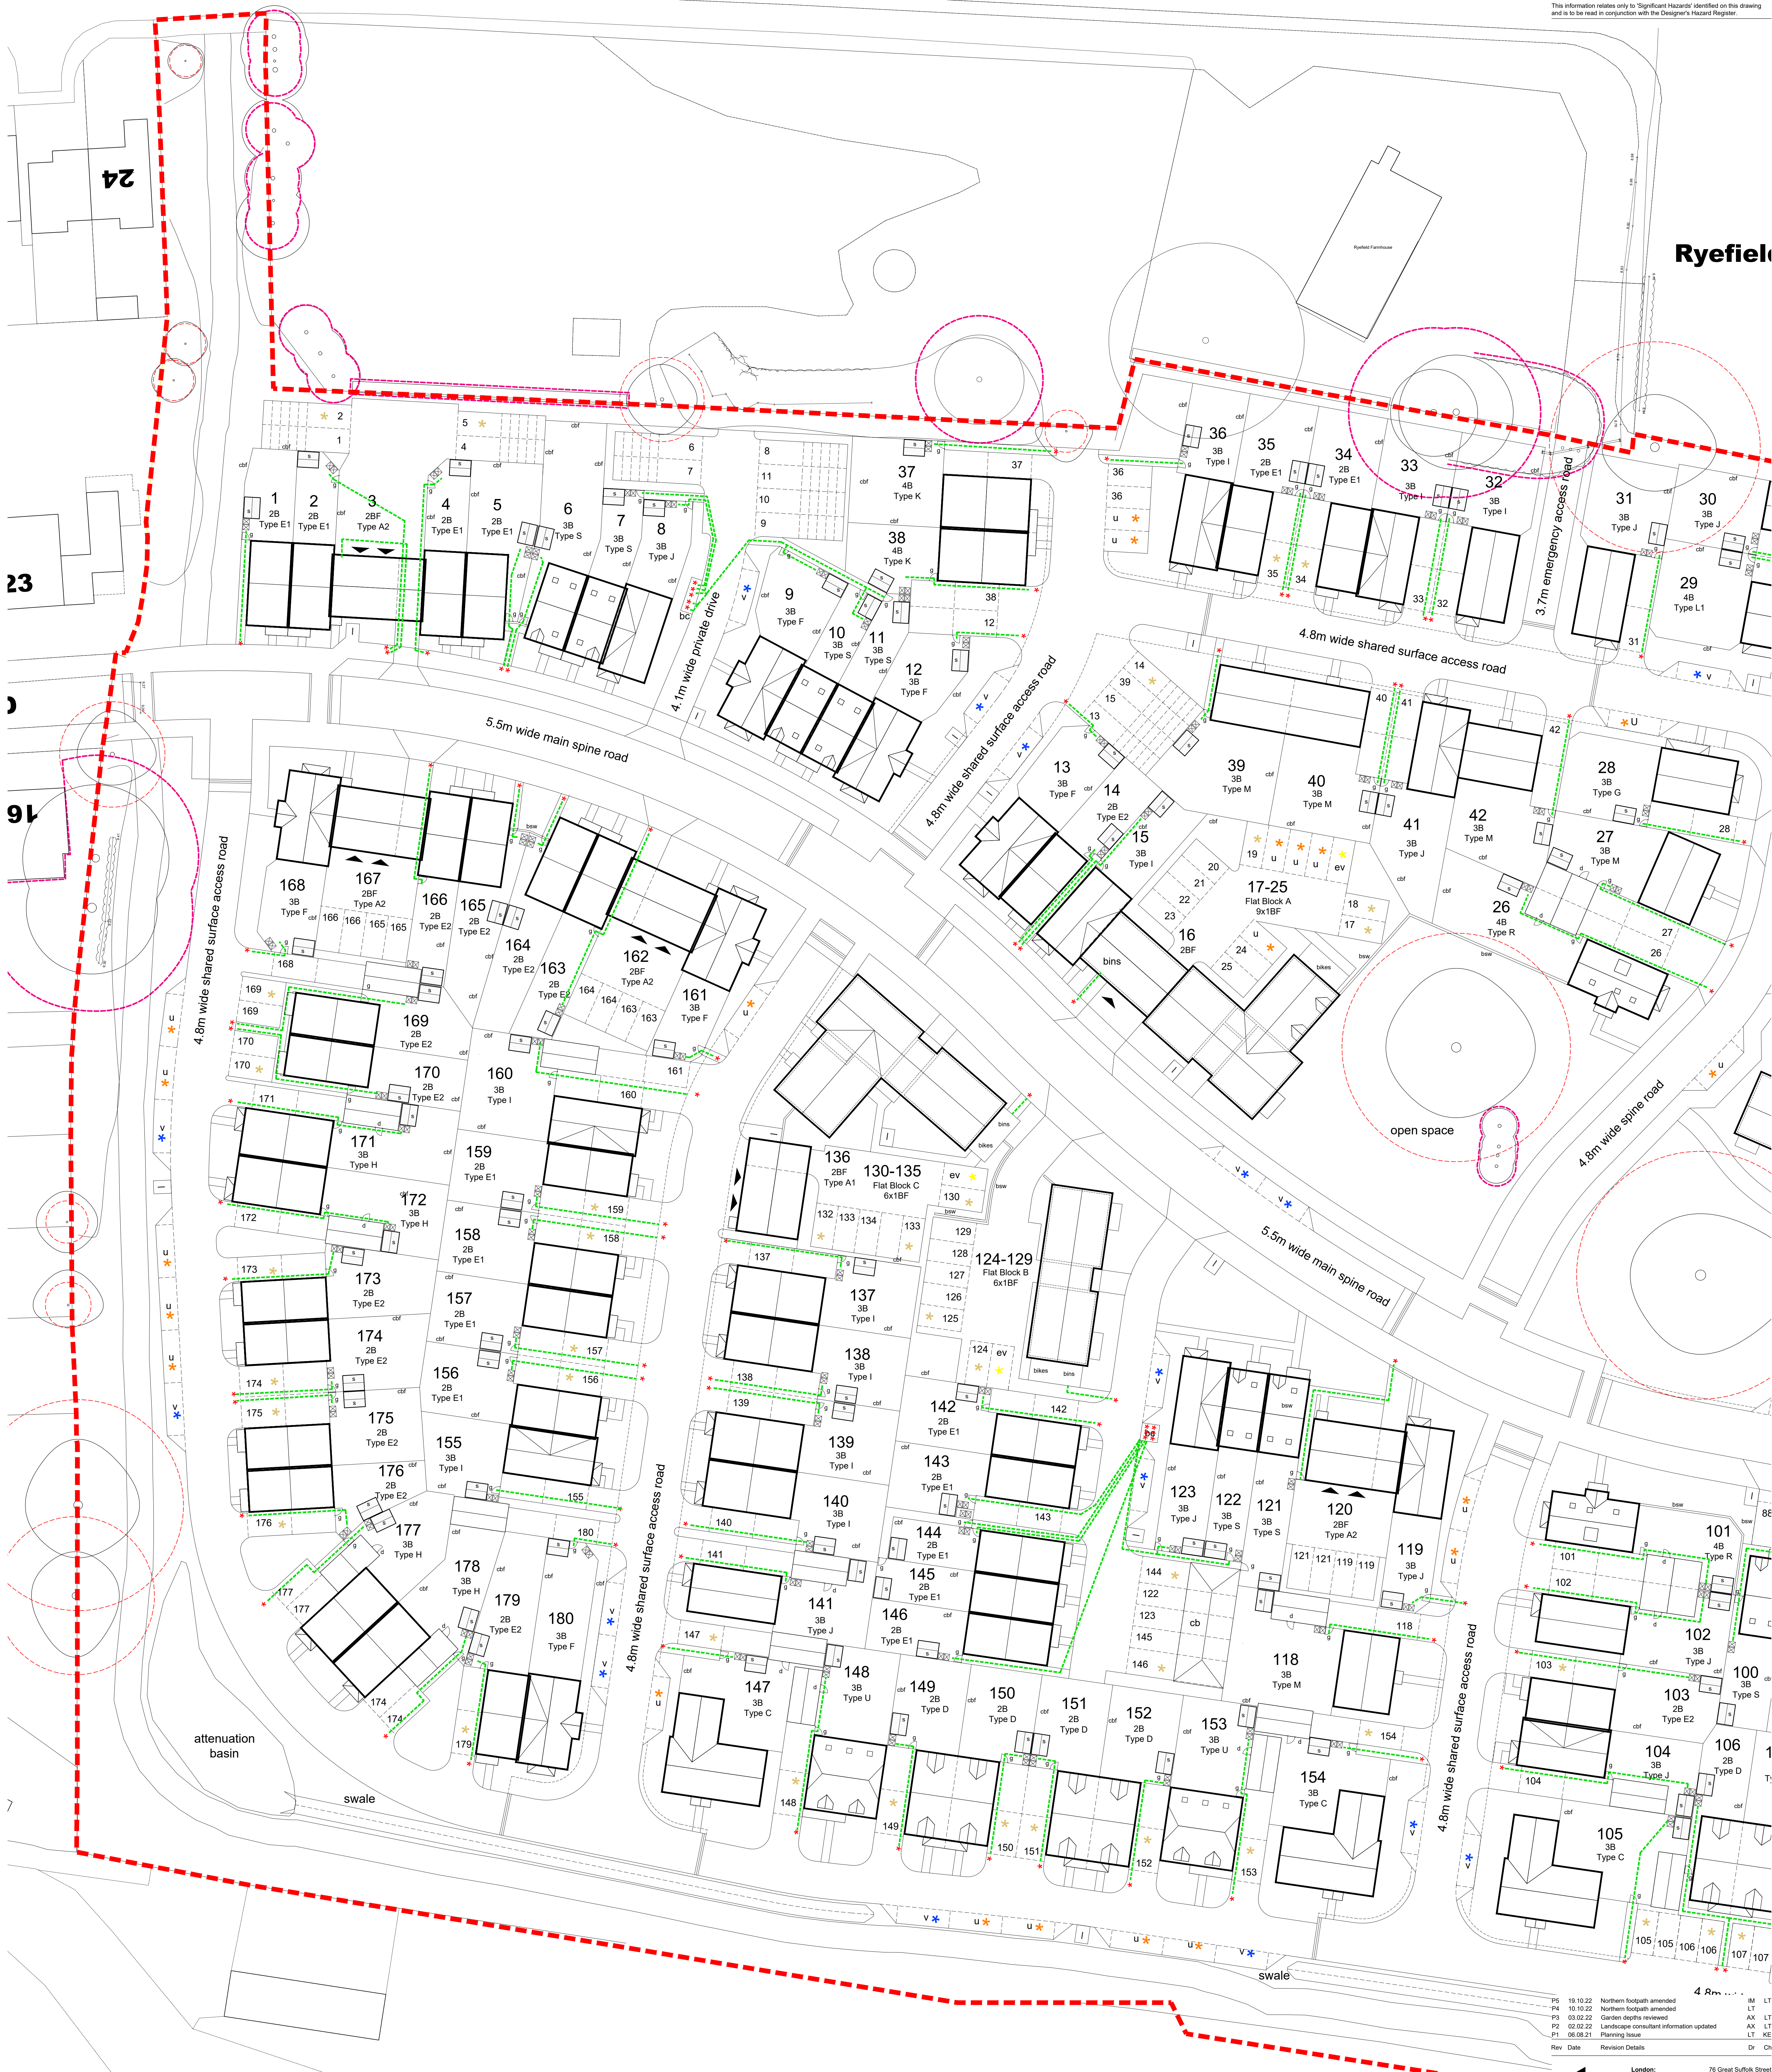

KEY

- Secure Cycle Stores
- 1.8m high gate to rear garden
- Personnel door into carport
- Location for refuse / wheeled bins
- Residents refuse dragging distance
- Services margins
- Individual bin collection area
- 1.8m high close-boarded fence
- 1.8m high brick wall
- visitor parking spaces
- unallocated parking spaces
- unallocated EV charging spaces
- car spaces Part M4 compliant

Client's Name:
Pye Homes

Job Title:
Land east of Woodgate Lane, Woodgate

Drawing Title:
Detailed Site Layout Sheet 1

Scale:
1:250 @ A0 / 1:500 @ A2

Drawn: KE
Checked: LT
Date: 01.07.21

Job No: 6781
Drawing No: PL-03
Rev: P5

Approval

Client's Name:
Pye Homes

Job Title:
Land east of Woodgate Lane, Woodgate

Drawing Title:
Detailed Site Layout Sheet 1

Scale:
1:250 @ A0 / 1:500 @ A2

Drawn: KE
Checked: LT
Date: 01.07.21

Job No: 6781
Drawing No: PL-03
Rev: P5

