
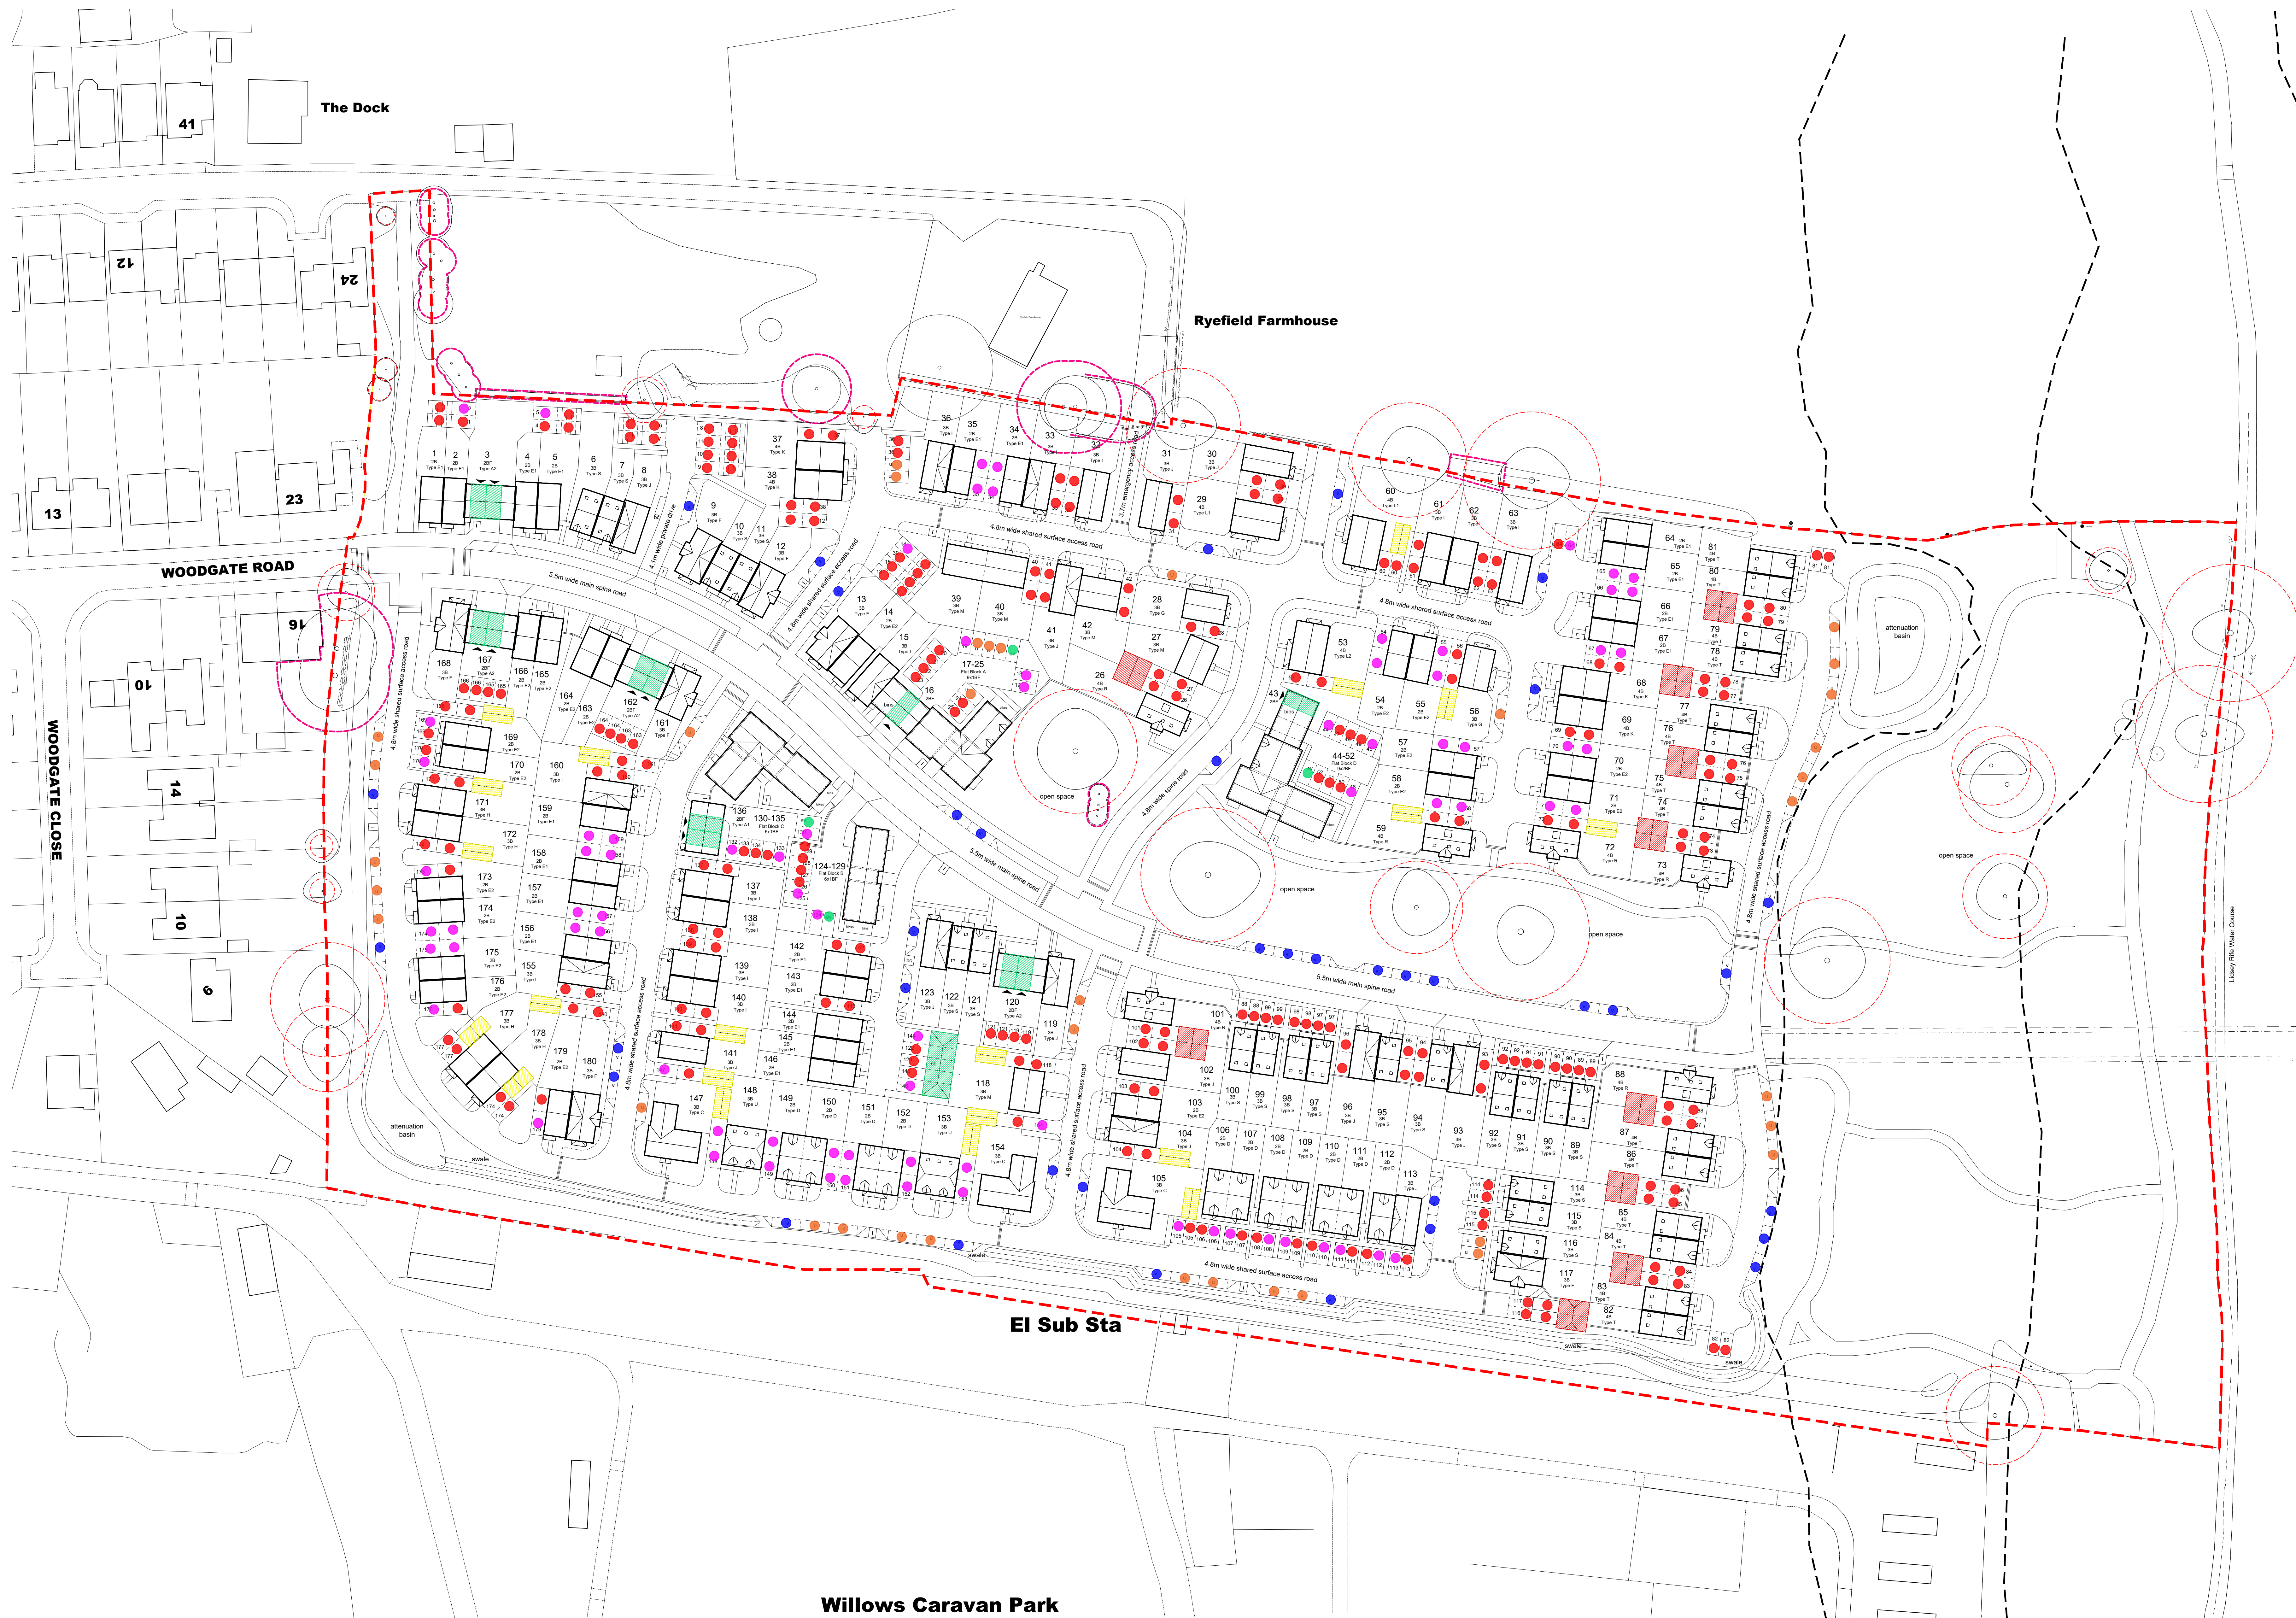


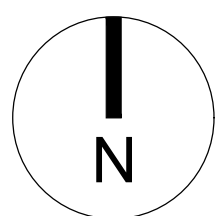

Key

- Allocated parking space
- Unallocated parking space
- Unallocated EV Charging Space
- Part M4 Accessible Space
- Visitor
- Car Barn
- Single Garage
- Double Garage

|     |          |                                          |    |    |
|-----|----------|------------------------------------------|----|----|
| P6  | 19.10.22 | Northern footpath amended                | IM | LT |
| P5  | 10.10.22 | Northern footpath amended                | LT |    |
| P4  | 22.08.22 | Path / Visitor Parking amended           | AX | LT |
| P3  | 03.02.22 | Garden depths reviewed                   | AX | LT |
| P2  | 02.02.22 | Landscape consultant information updated | AX | LT |
| P1  | 05.08.21 | Planning Issue                           | LT | KE |
| Rev | Date     | Revision Details                         | Dr | Ch |

London: 76 Great Suffolk Street, London, SE1 0BL  
T: 0207 928 2773 E: london@ecearchitecture.com  
Sussex: Brooklyn Chambers, 11 Goring Road, Worthing, West Sussex, BN12 4AP  
T: 01903 248777 E: sussex@ecearchitecture.com  
Bristol: Woodstock, Colston Tower, Colston Street, Bristol, BS1 4XE  
T: 0117 214 1101 E: bristol@ecearchitecture.com  
**ECE Architecture**  
www.ecearchitecture.com

Client's Name  
**Pye Homes**

Job Title  
**Land east of Woodgate Lane, Woodgate**

Drawing Title  
**Proposed Site Layout - Parking Plan**

Scale  
**1:500 @ A0 / 1:1000 @ A2**

metres 10 20 30 40 50

|       |         |          |
|-------|---------|----------|
| Drawn | Checked | Date     |
| JW    | LT      | 01.07.21 |

|        |            |     |
|--------|------------|-----|
| Job No | Drawing No | Rev |
| 6781   | PL-08      | P6  |

Status  
**APPROVAL**