


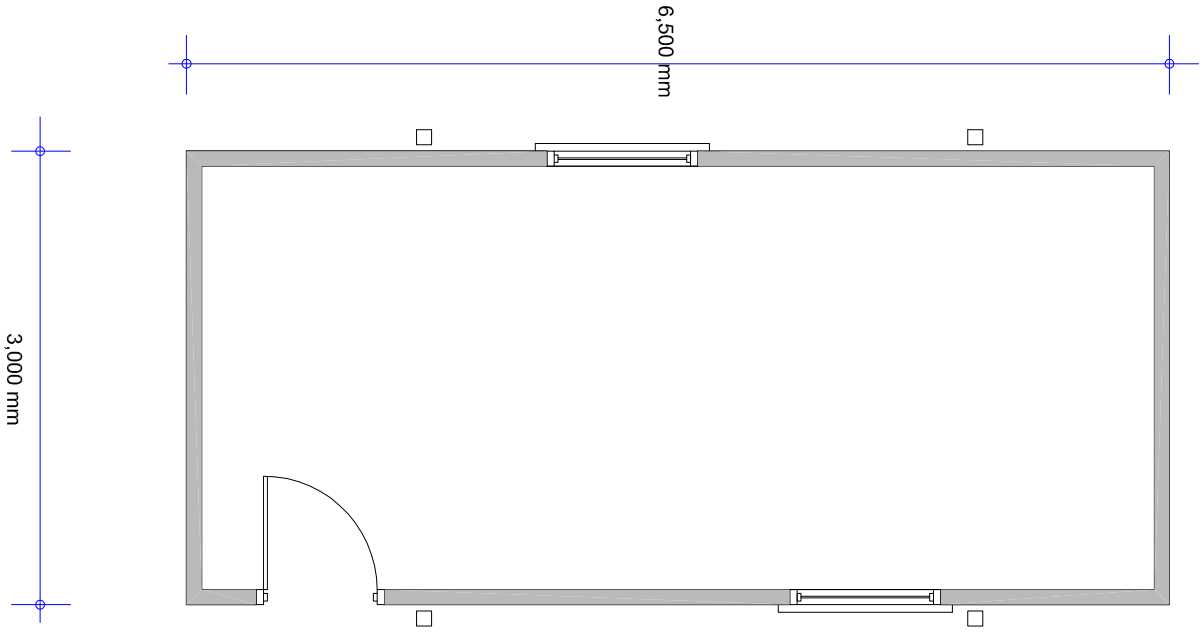


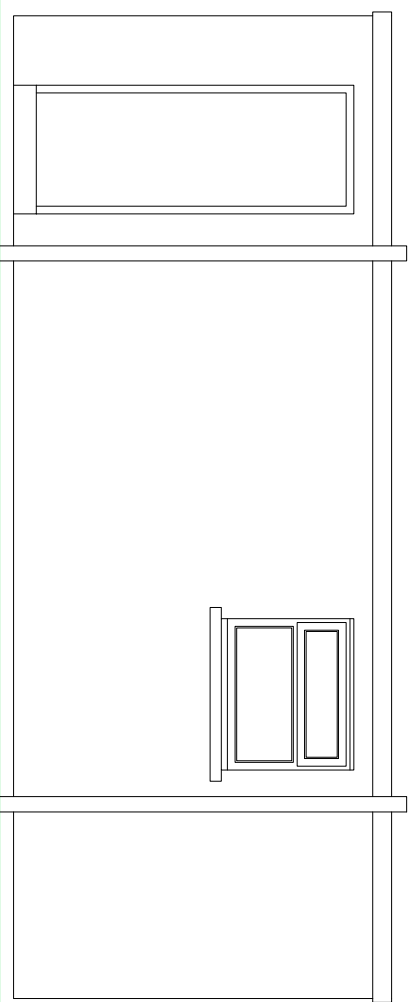


GROUND FLOOR PLAN

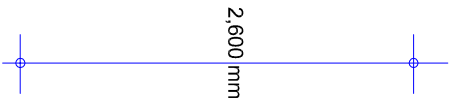


FRONT ELEVATION

 

SIDE ELEVATION

 

SIDE ELEVATION

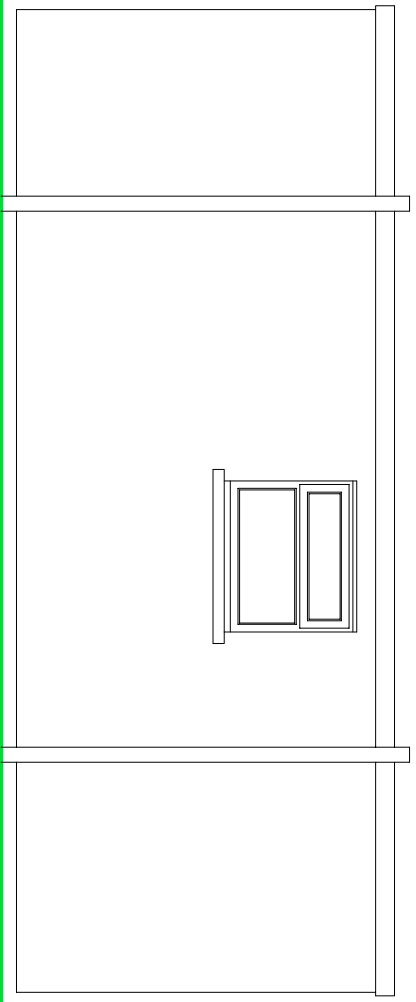

REAR ELEVATION



INSTALLED PORTAKABIN

SUSSEX BUILDING CONSULTANCY LIMITED

LEE'S YARD, LIDSEY ROAD, WOODGATE,
CHICHESTER, WEST SUSSEX.

SCALE - 1/50 REV - B DATE - 02/10/2012

LABC
partner
3 NORTHCOTE ROAD
BOSNOR REGIS
PO21 5LZ
TEL/FAX - (01243) 861379