



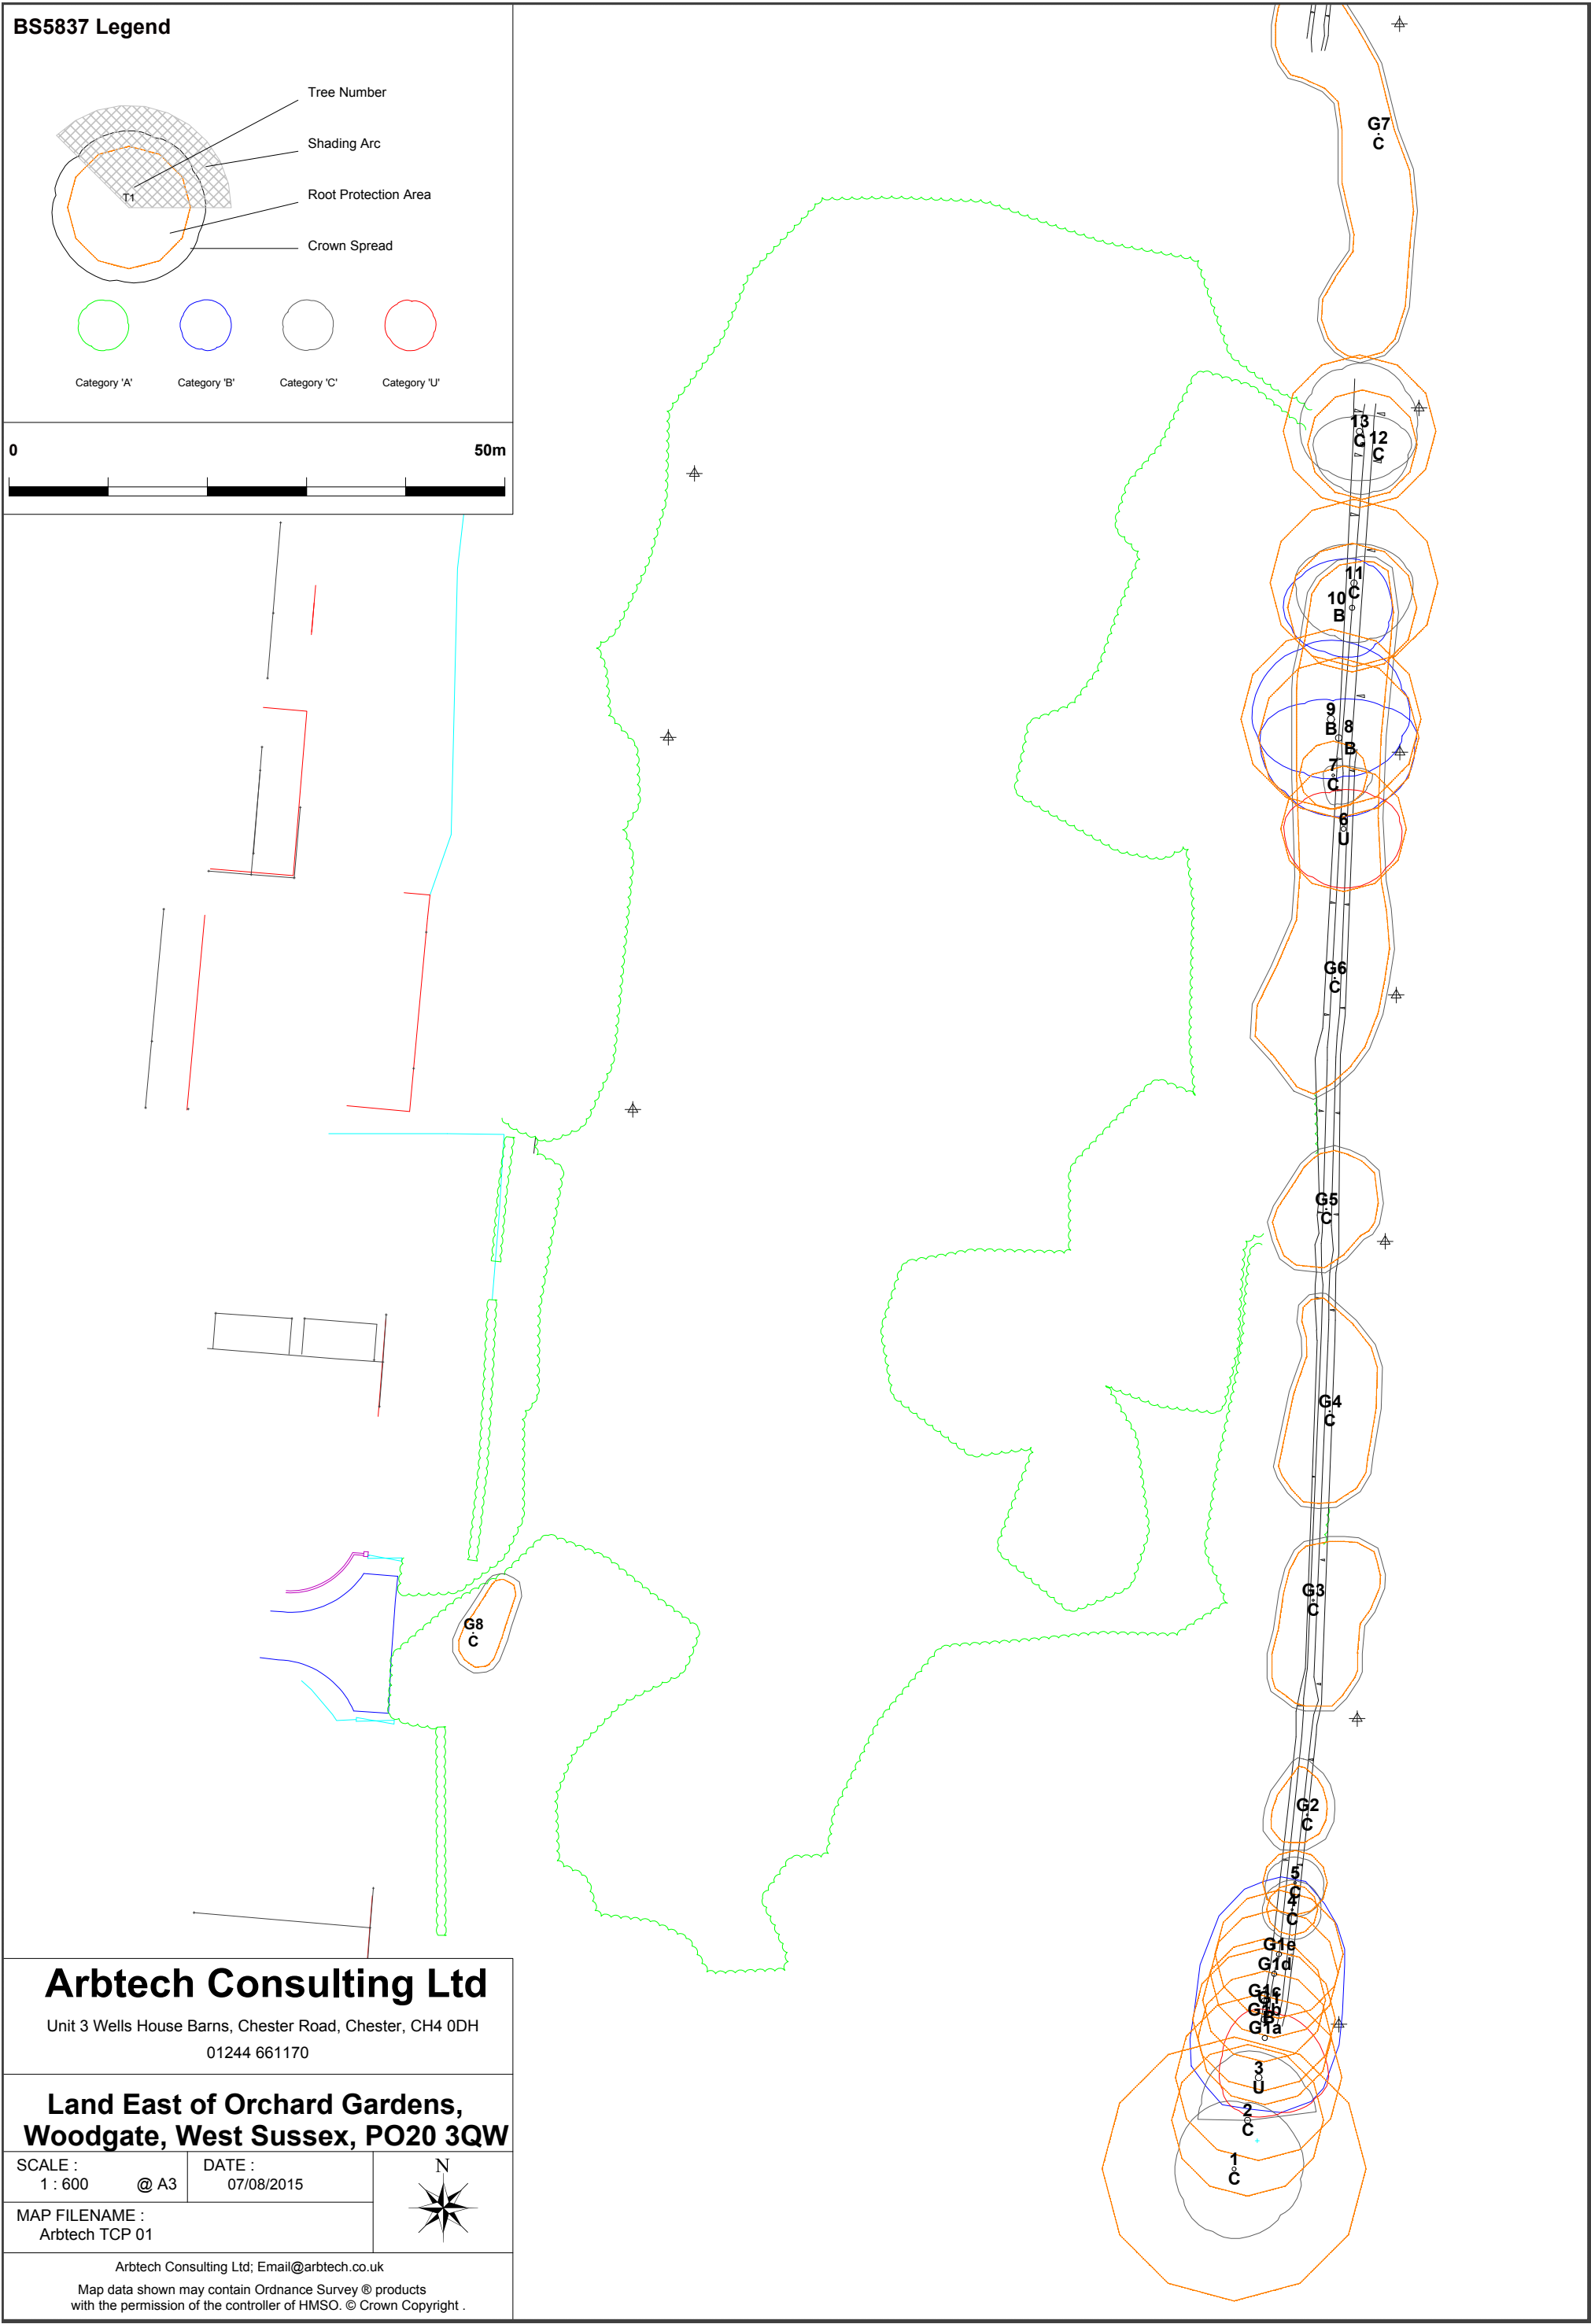

BS5837 Legend

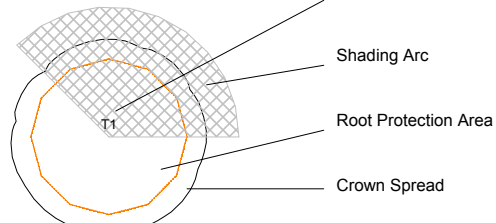

Category 'A'

Category 'B'

Category 'C'

Category 'U'

0



50m

Arbtech Consulting Ltd
Unit 3 Wells House Barns, Chester Road, Chester, CH4 0DH
01244 661170

**Land East of Orchard Gardens,
Woodgate, West Sussex, PO20 3QW**

SCALE :
1 : 600 @ A3

DATE :
07/08/2015

N


MAP FILENAME :
Arbtech TCP 01

Arbtech Consulting Ltd; Email@arbtech.co.uk
Map data shown may contain Ordnance Survey © products
with the permission of the controller of HMSO. © Crown Copyright .