



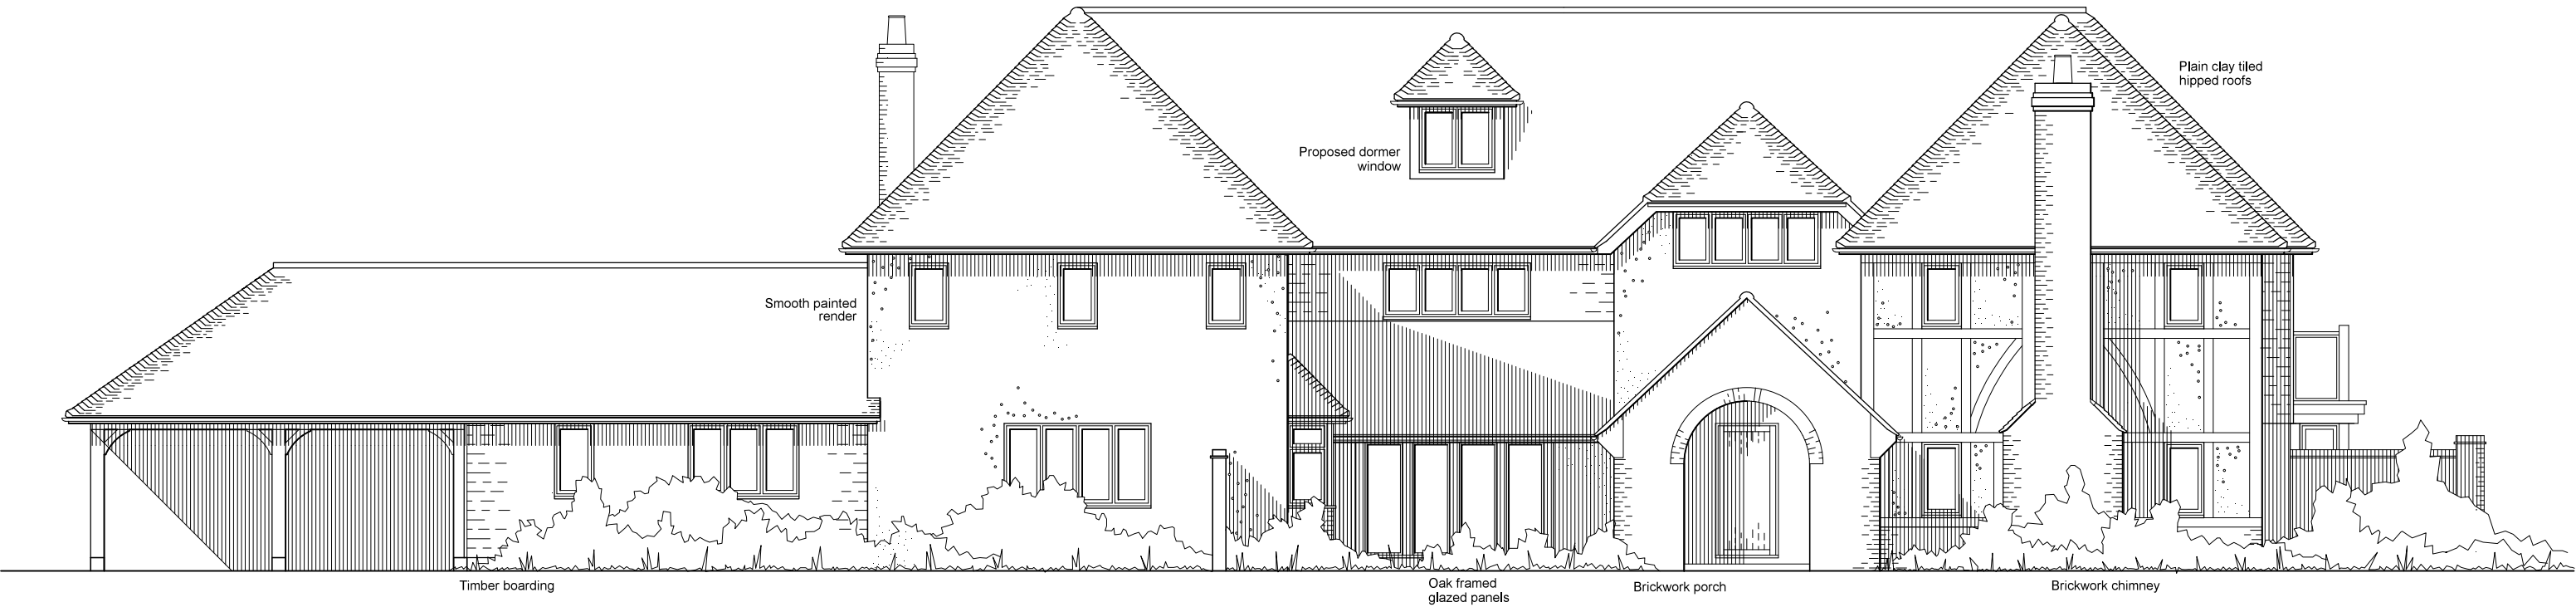

North Elevation

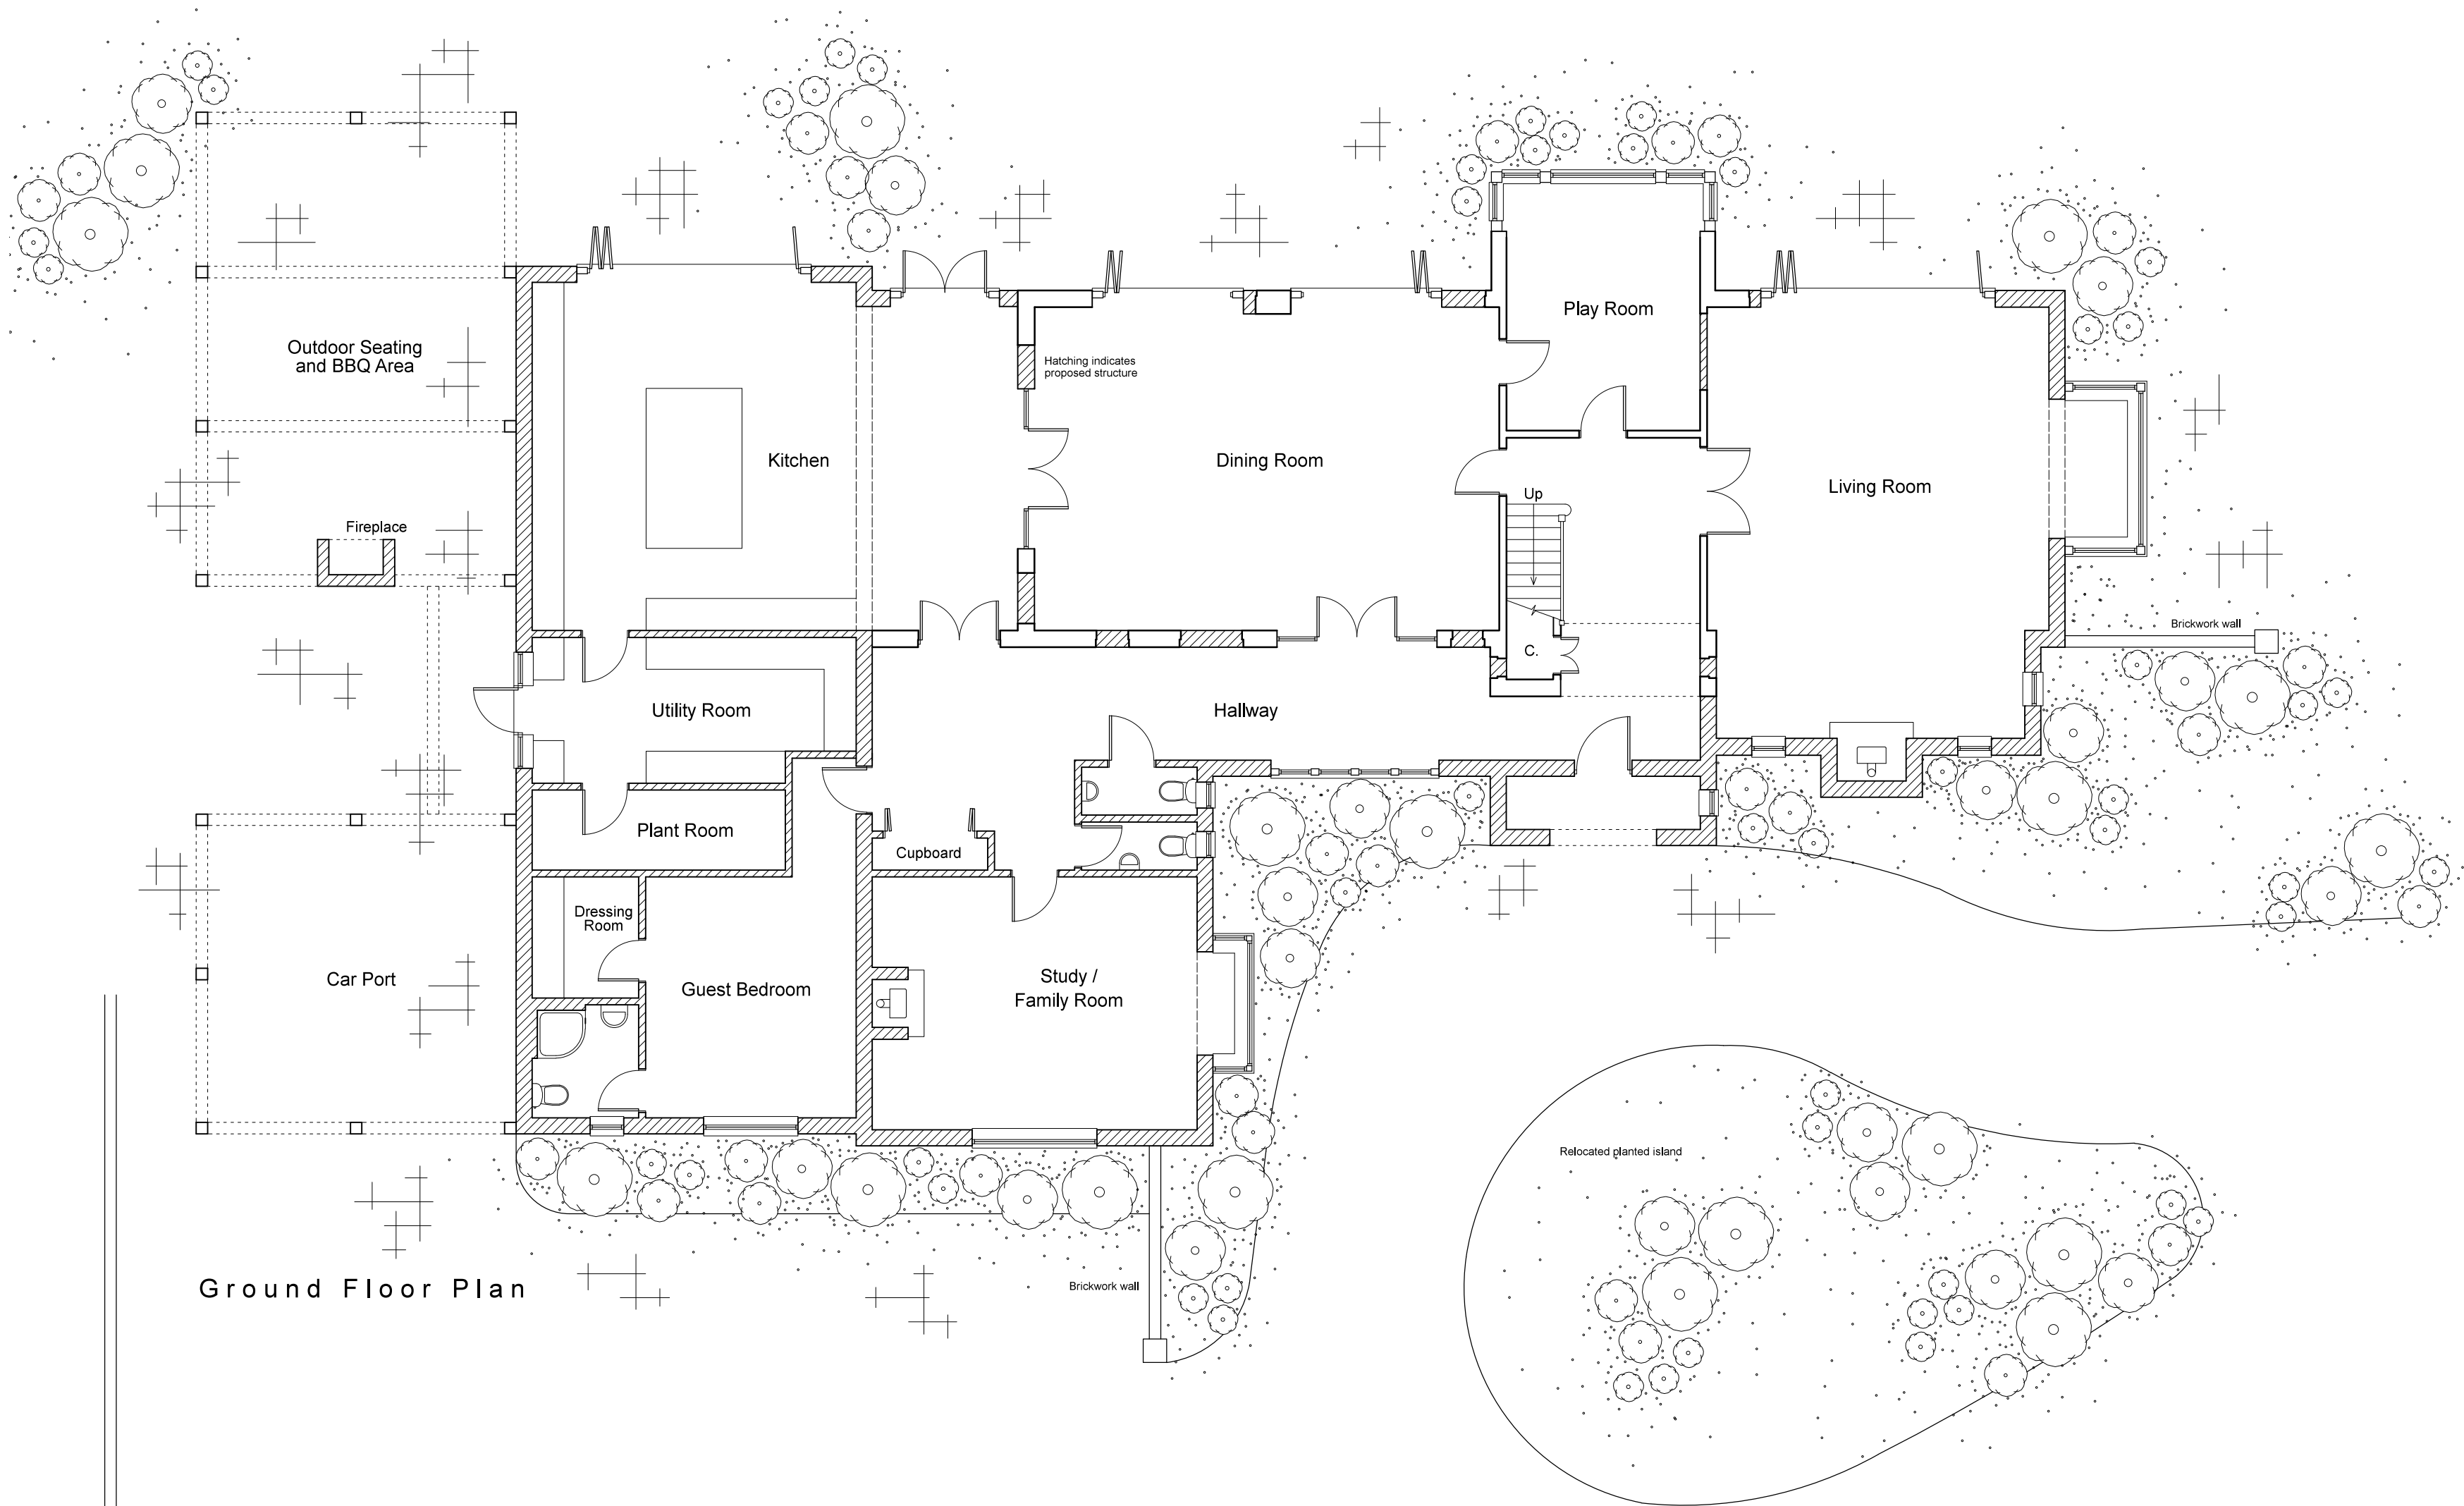

Ground Floor Plan