



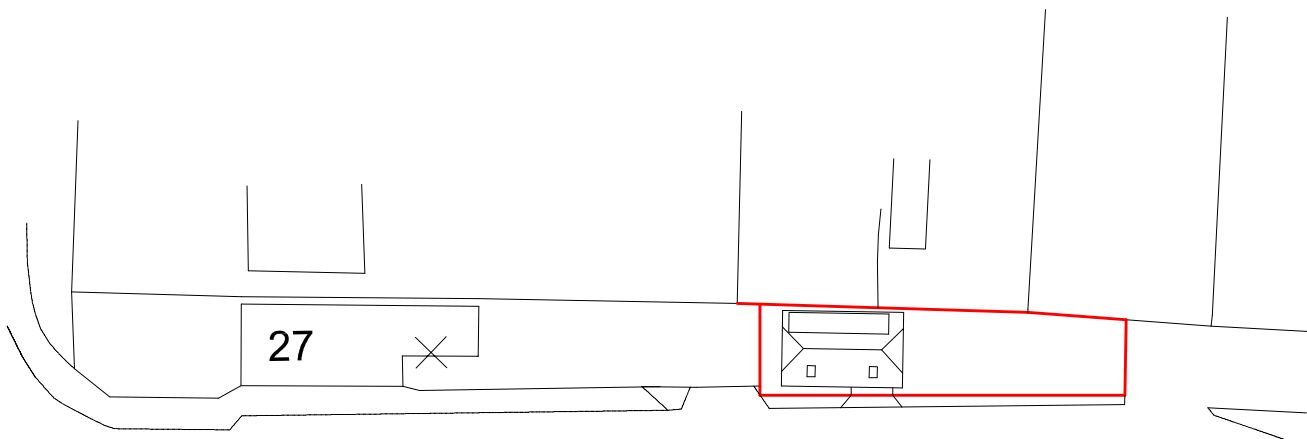


EXISTING ROOF PLAN


SCALE  METRES

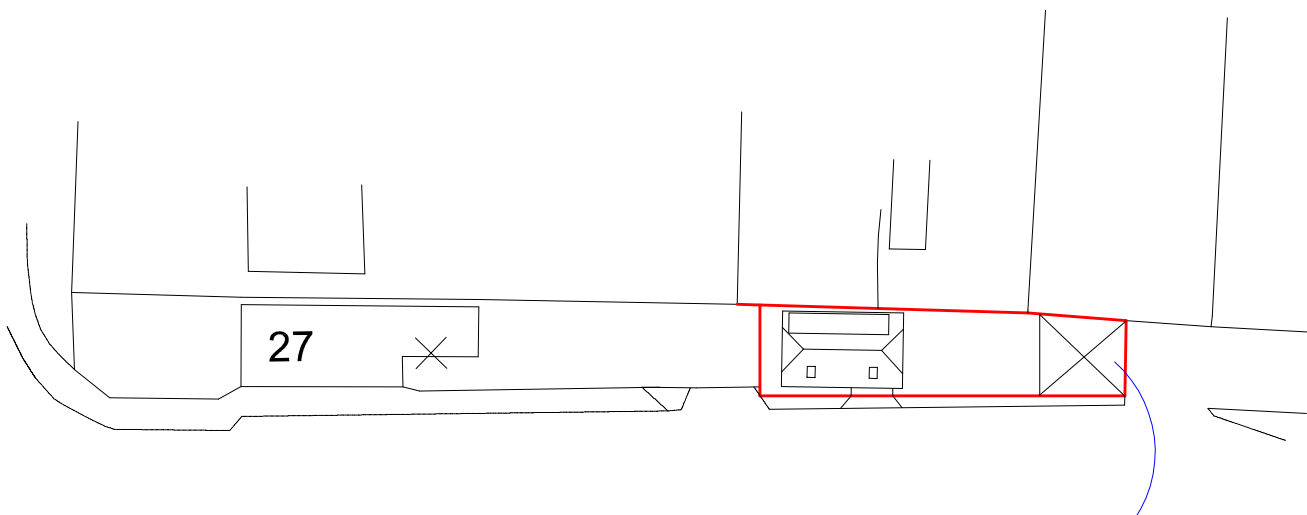

PROPOSED ROOF PLAN

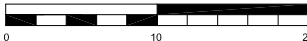SCALE  METRES

Proposed garage roof.

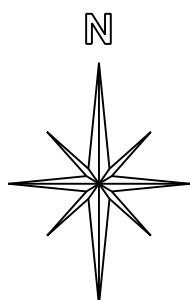

SUSSEX BUILDING CONSULTANCY LIMITED

REAR OF 27 BELLE MEADE CLOSE,
WESTERGATE, BOGNOR REGIS

SCALE - 1/500 REV - DATE - 02/10/2017



3 NORTHCOTE ROAD
BOGNOR REGIS
PO21 5LZ

TEL/FAX - (01243) 861379