

Kayvex Windows
1 Duke Street
Littlehampton, , BN17 6EU

Tel : 01903 723362

Email : gs@kayvex.co.uk Web: www.kayvex.co.uk

Name: **Mr & Mrs Mackenzie**
Address: **10 Cohen Close**
Aldingbourne

Date: **28 / 9 / 2018**

CONSERVATORY DESIGN



Kayvex Windows

1 Duke Street
Littlehampton, , BN17 6EU

Tel : 01903 723362


Email : gs@kayvex.co.uk Web: www.kayvex.co.uk

Name: **Mr & Mrs Mackenzie**
Address: **10 Cohen Close**
Aldingbourne


Date: **28 / 9 / 2018**

CONSERVATORY DESIGN



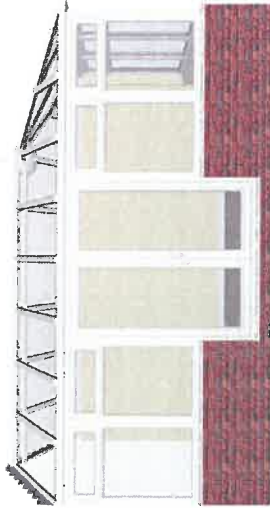

LEFT ELEVATION

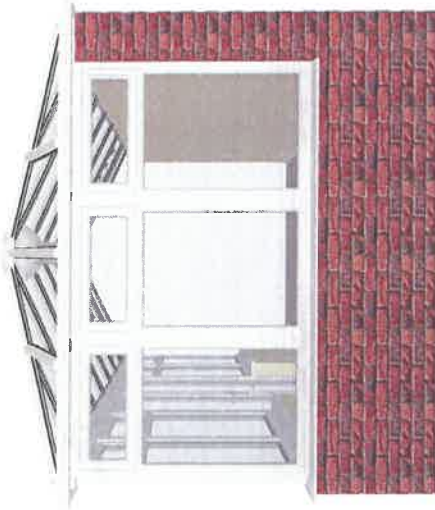


FRONT ELEVATION



RIGHT ELEVATION



LEFT 3D VIEW

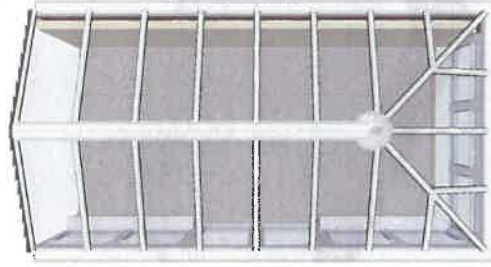

PLAN VIEW



RIGHT 3D VIEW

Prepared for: Mr & Mrs Mackenzie

Date: 28 / 9 / 2018

No of Views: Six

Designers Signature:

O/All Width	: 3000 mm	O/All Depth	: 5500 mm
Roof Pitch	: 25.0°	Ridge Height	: 2902 mm
Frame Height	: 2100 mm	D.W. Height	: 600 mm
		DPC Height	: 150 mm
Floor Area	: 13.395 m ²	Base Area	: 16.500 m ²
Int. Volume	: 37.324 m ³	Ext. Volume	: 42.814 m ³
Int. D.W.Area	: 14.673 m ²	Ext. D.W.Area	: 16.023 m ²

Kayvex Windows
1 Duke Street
Littlehampton, , BN17 6EU

Tel : 01903 723362

Kayvex Windows
1 Duke Street
Littlehampton, , BN17 6EU
Tel : 01903 723362
Email : gs@kayvex.co.uk Web: www.kayvex.co.uk

Name: **Mr & Mrs Mackenzie**
Address: **10 Cohen Close**
Aldingbourne

Date: **28 / 9 / 2018**

CONSERVATORY VIEWS



LEFT VIEW



CENTRE VIEW



RIGHT VIEW



LEFT 3D VIEW



INSIDE VIEW




RIGHT 3D VIEW

Produced using Vector v8.74R © Windowlink Ltd 2000-2012



FRONT ELEVATION

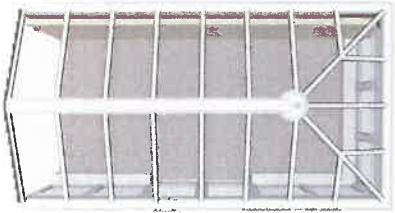

PLAN VIEW



LEFT 3D VIEW




RIGHT 3D VIEW

Prepared for: **Mr & Mrs Mackenzie**


Width:	3000 mm	Dwarf Wall Ht:	600 mm	Base Area:	16.500 sq.m
Depth:	5500 mm	Frame Ht:	2100 mm	Int Volume:	37.324 cu.m
Ridge Height:	2902 mm	Floor Area:	13.395 sq.m	Ext Volume:	42.814 cu.m

Kayvex Windows
1 Duke Street
Littlehampton, , BN17 6EU


Tel : 01903 723362

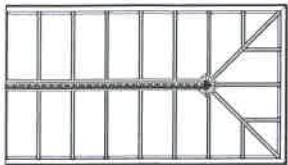


PLAN VIEW Scale 1:150

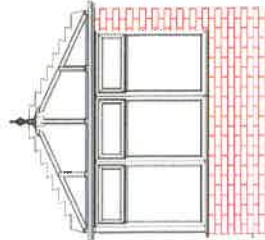

FRONT ELEVATION Scale 1:100

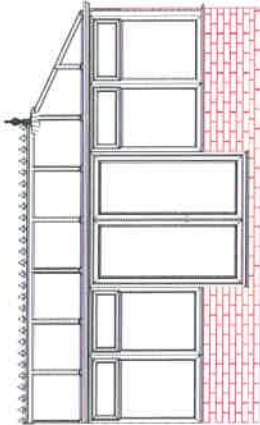

LEFT VIEW Scale 1:100

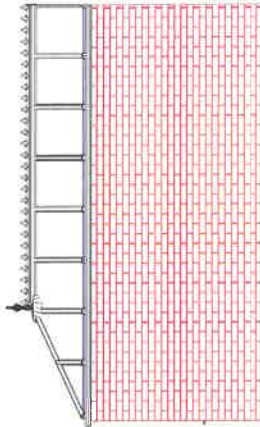

RIGHT VIEW Scale 1:100

Prepared for: Mr & Mrs Mackenzie		O/A Width: 3000 mm O/A Depth: 5500 mm			
Date: 28 / 9 / 2018		Gutter Ht: 2100 mm			
Designers Signature:		Roof Pitch: 25.0°			
		Internal Volume: 37.324 m³			
		Dwarf Wall Ht: 600 mm			
		Floor Area: 13.395 m²			
		Kayvex Windows			
		1 Duke Street			
		Littlehampton, , BN17 6EU			
		Tel : 01903 723362			