


scandia-hus

SCANDIA-HUS BUSINESS PARK
FELCOURT ROAD, FELCOURT, EAST GRINSTEAD,
WEST SUSSEX, RH19 2LP : TEL 01342 838060

FOR
MR DUGGIN
SITE
LAND AT FONTWELL AVENUE
CHICHESTER

PROPOSED
SITE PLAN

C/No. 215818
O/No. 1/500 @ A2
SCALE
DRAWING NUMBER
SP01
DATE
10/16
REV D

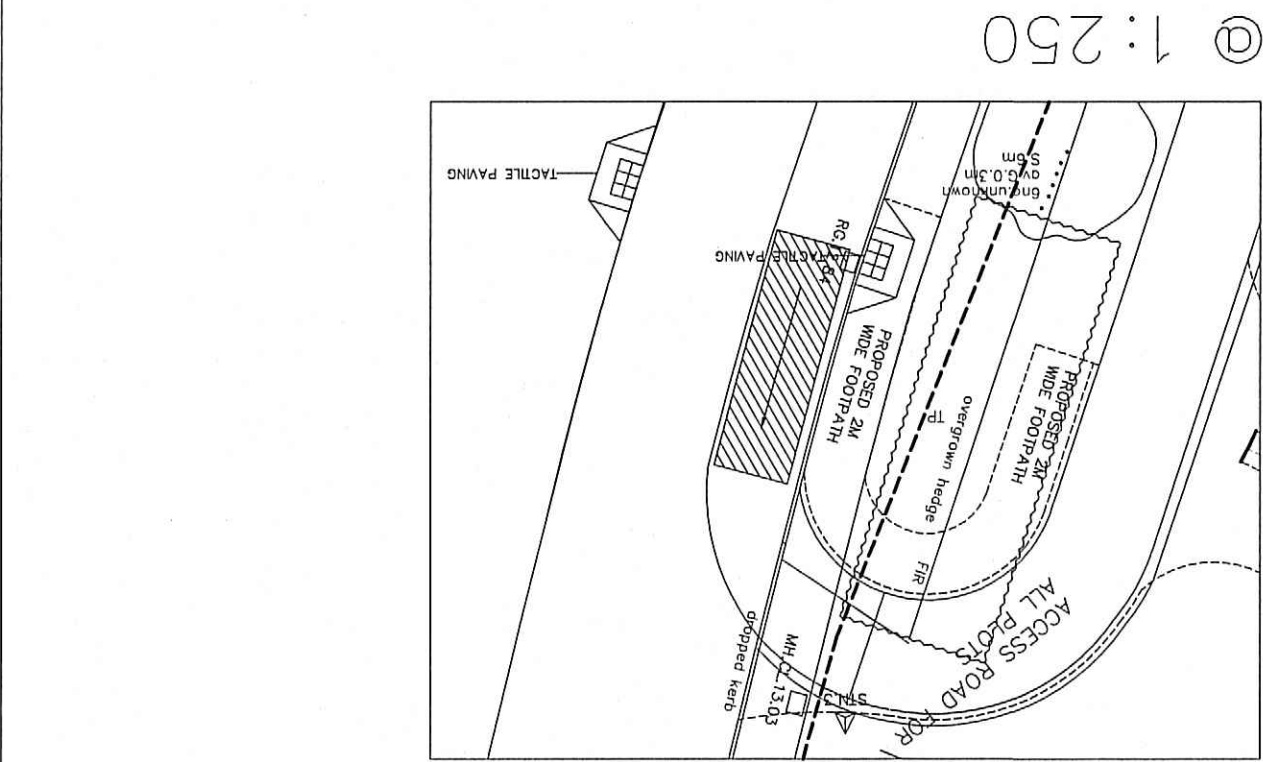

REV	DESCRIPTION	DATE	DRN	CHK
A	AMENDED CAR PARKING	14/12/16	EW	
B	GENERAL REVISIONS	28/9/18	EW	LW
C	ALTERED SPLAYS & ADDED INFO.	21/11/18	FC	LW
D	ADDED TACTILE PAVING	21/12/18	EW	LW

THIS DRAWING SHOULD BE READ IN CONJUNCTION WITH THE CONSTRUCTION MANUAL.
RELEVANT DRAWINGS AND THE CONSTRUCTION MANUAL.
THE BUILDER SHOULD CHECK ALL LEVELS AND SITE DIMENSIONS
BEFORE WORK STARTS AND NOTIFY SCANDIA OF ANY DISCREPANCY
IF IN DOUBT PLEASE ASK

© COPYRIGHT IN THIS DRAWING AND WORK EXECUTED IS AND REMAINS
THE PROPERTY OF SCANDIA-HUS LIMITED AND/OR ITS SUBSIDIARIES IN
PERFORMANCE OF THE PROVISIONS OF THE COPYRIGHT ACT. PERMISSION
TO PRODUCE COPIES OR MODIFIED DRAWINGS IN WHOLE OR IN PART FOR
ANY PURPOSE SHOULD BE OBTAINED FROM SCANDIA-HUS LIMITED & ANY
SUCH REPRODUCTIONS SHOULD INCLUDE THIS & THE FOREGOING STATEMENT

