
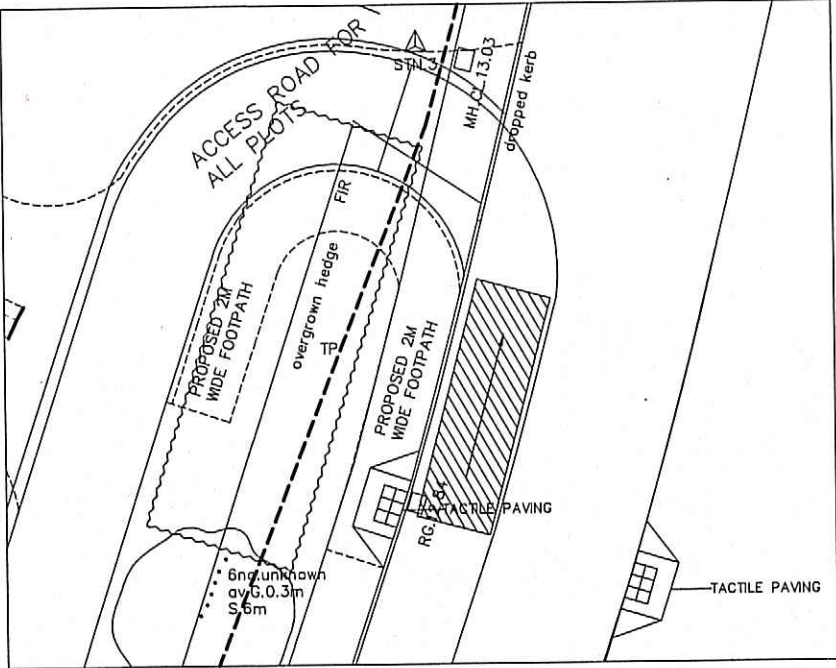



THIS DRAWING SHOULD BE READ IN CONJUNCTION WITH ANY OTHER RELEVANT DRAWINGS AND THE CONSTRUCTION MANUAL. THE BUILDER SHOULD CHECK ALL LEVELS AND SITE DIMENSIONS BEFORE WORK STARTS AND NOTIFY SCANDIA OF ANY DISCREPANCY IF IN DOUBT PLEASE ASK

© COPYRIGHT IN THIS DRAWING AND WORK EXECUTED IS AND REMAINS THE PROPERTY OF SCANDIA-HUS LIMITED AND OR ITS SUBSIDIARIES IN ACCORDANCE WITH THE PROVISIONS OF THE COPYRIGHT ACT. PERMISSION TO PRODUCE COPIES OR MODIFIED DRAWINGS IN WHOLE OR IN PART FOR ANY PURPOSE SHOULD BE OBTAINED FROM SCANDIA-HUS LIMITED & ANY SUCH REPRODUCTIONS SHOULD INCLUDE THIS & THE FOREGOING STATEMENT

REV	DESCRIPTION	DATE	DRN	CHK
A	AMENDED CAR PARKING	14/12/16	EW	
B	GENERAL REVISIONS	28/9/18	EW	LW
C	ALTERED SPLAYS & ADDED INFO.	21/11/18	FC	LW
D	ADDED TACTILE PAVING	21/12/18	EW	LW
E	AMENDED RED OUTLINE	04/03/2019	EW	

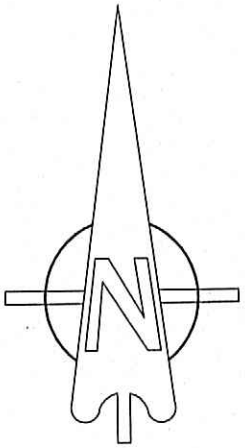

@ 1:250

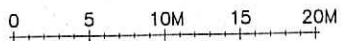



SCANDIA-HUS BUSINESS PARK,
FELCOURT ROAD, FELCOURT, EAST GRINSTEAD,
WEST SUSSEX, RH19 2LP : TEL 01342 838060

FOR
MR DUGGIN

SITE
LAND AT FONTWELL AVENUE
CHICHESTER

TITLE
PROPOSED
SITE PLAN

C/No. 215818	D/No.	SCALE 1/500 @ A2
DRAWN EW	DRAWING NUMBER SP01	
DATE 10/16	REV E	