



notes:
1. this drawing is the copyright of PH Design and is not to be reproduced without consent.
2. The contractor is to check all dimensions and levels before site works commence and/or preparation of working drawings.
revision date amendment

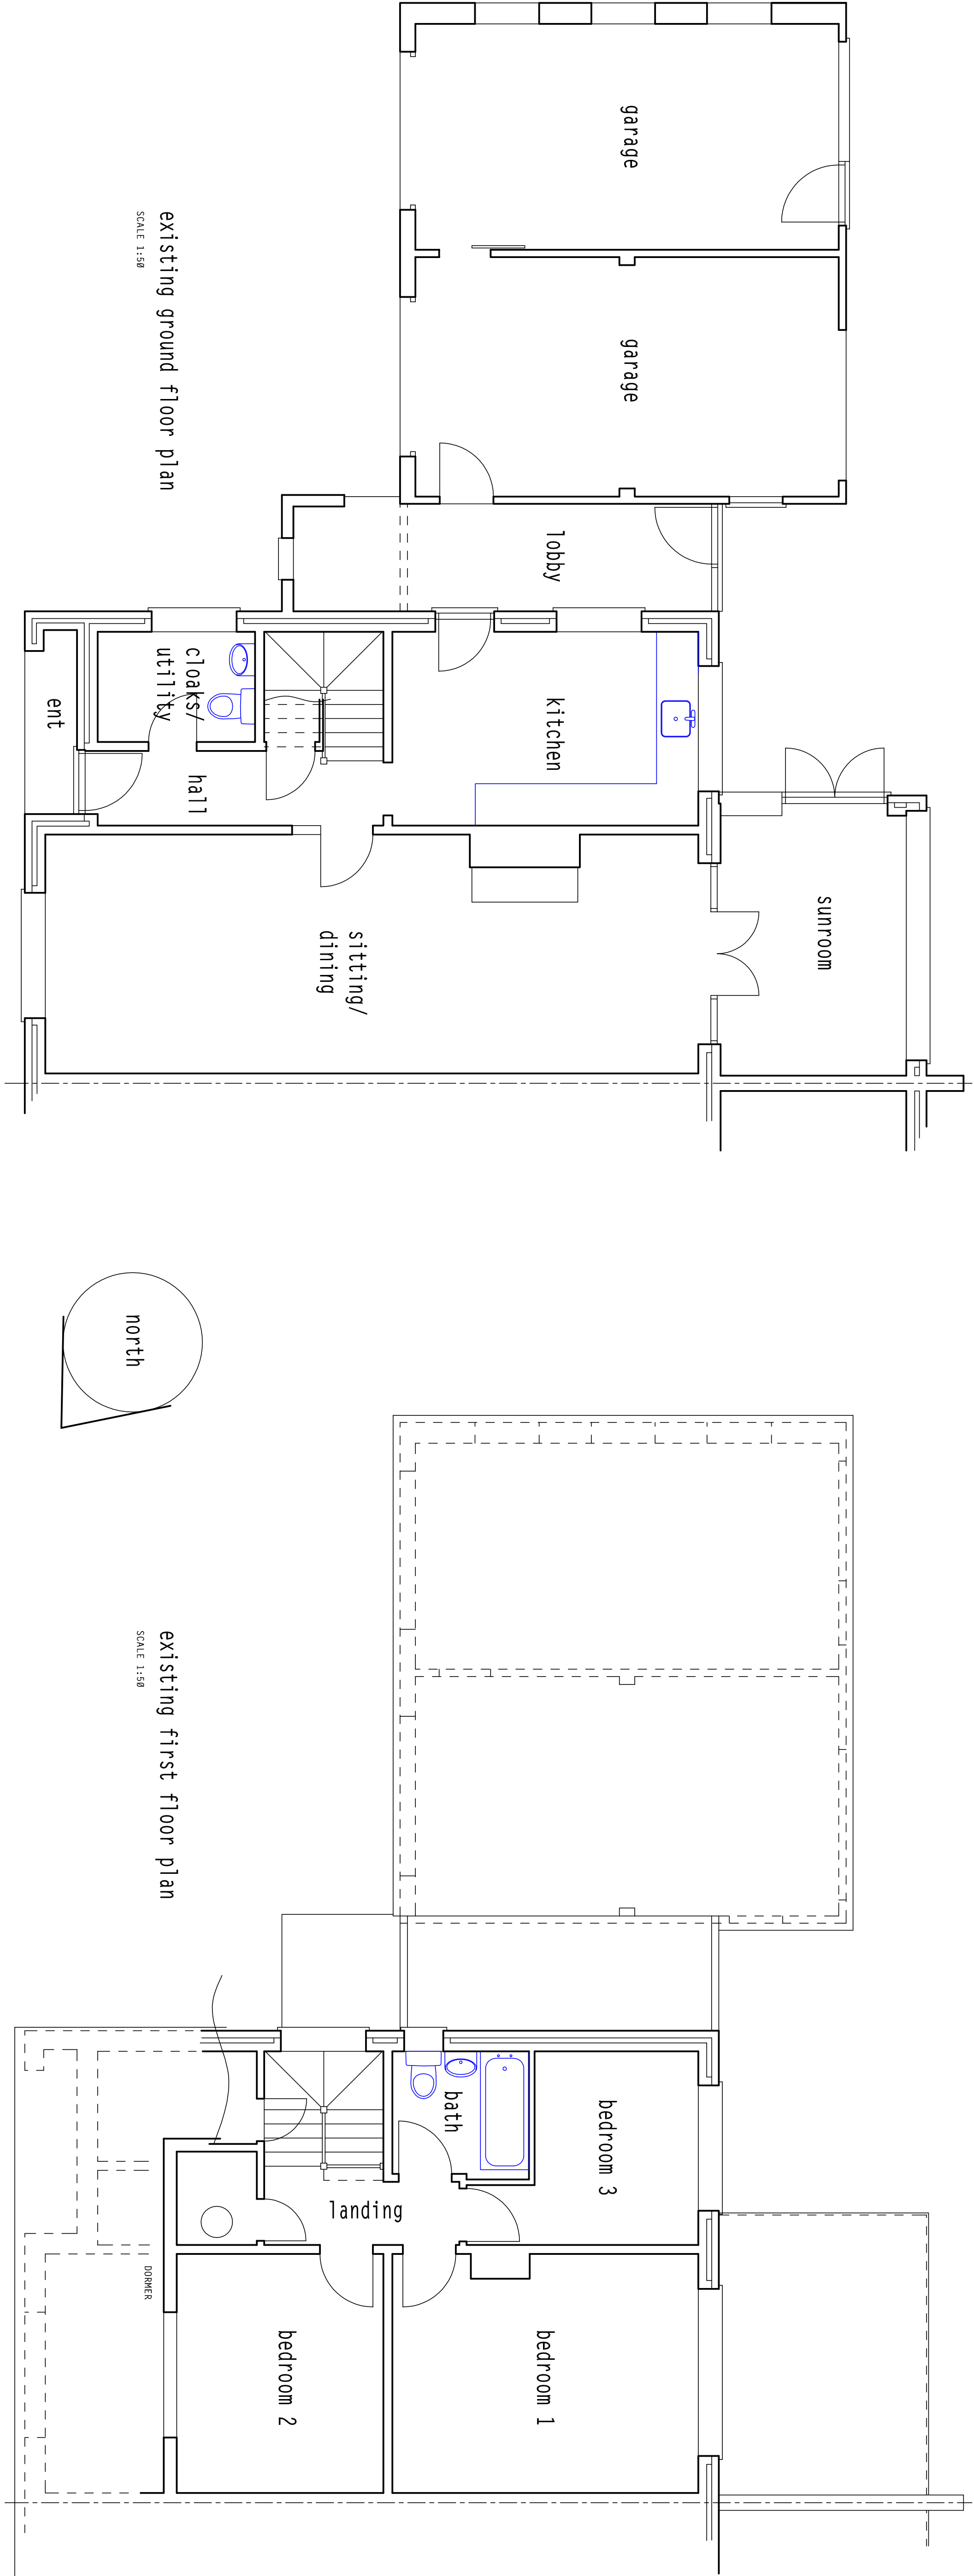

A1 size planning drawing

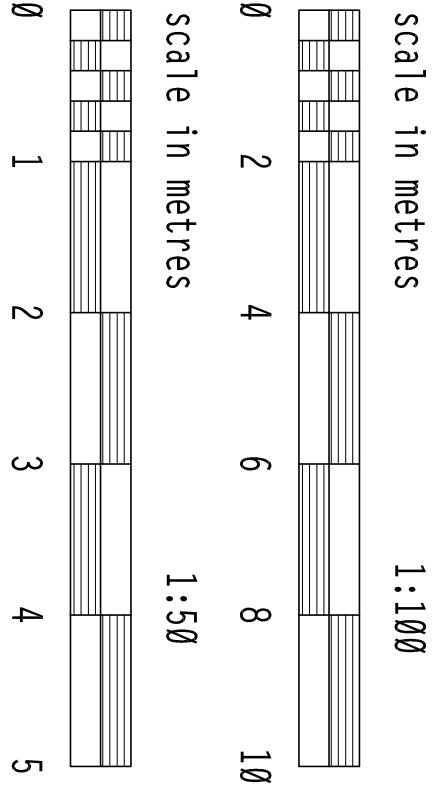

client: Mr & Mrs A Martin

project: proposed alterations & addition, Field Place, Nyton Road, Aldingbourne PO20 3JA

PH DESIGN

architectural consultants
3 chapel street, chichester
w. sussex PO19 1BU
tel: (01243) 781760

project: 21/C04
drawing no: 1
date: May 2021

