


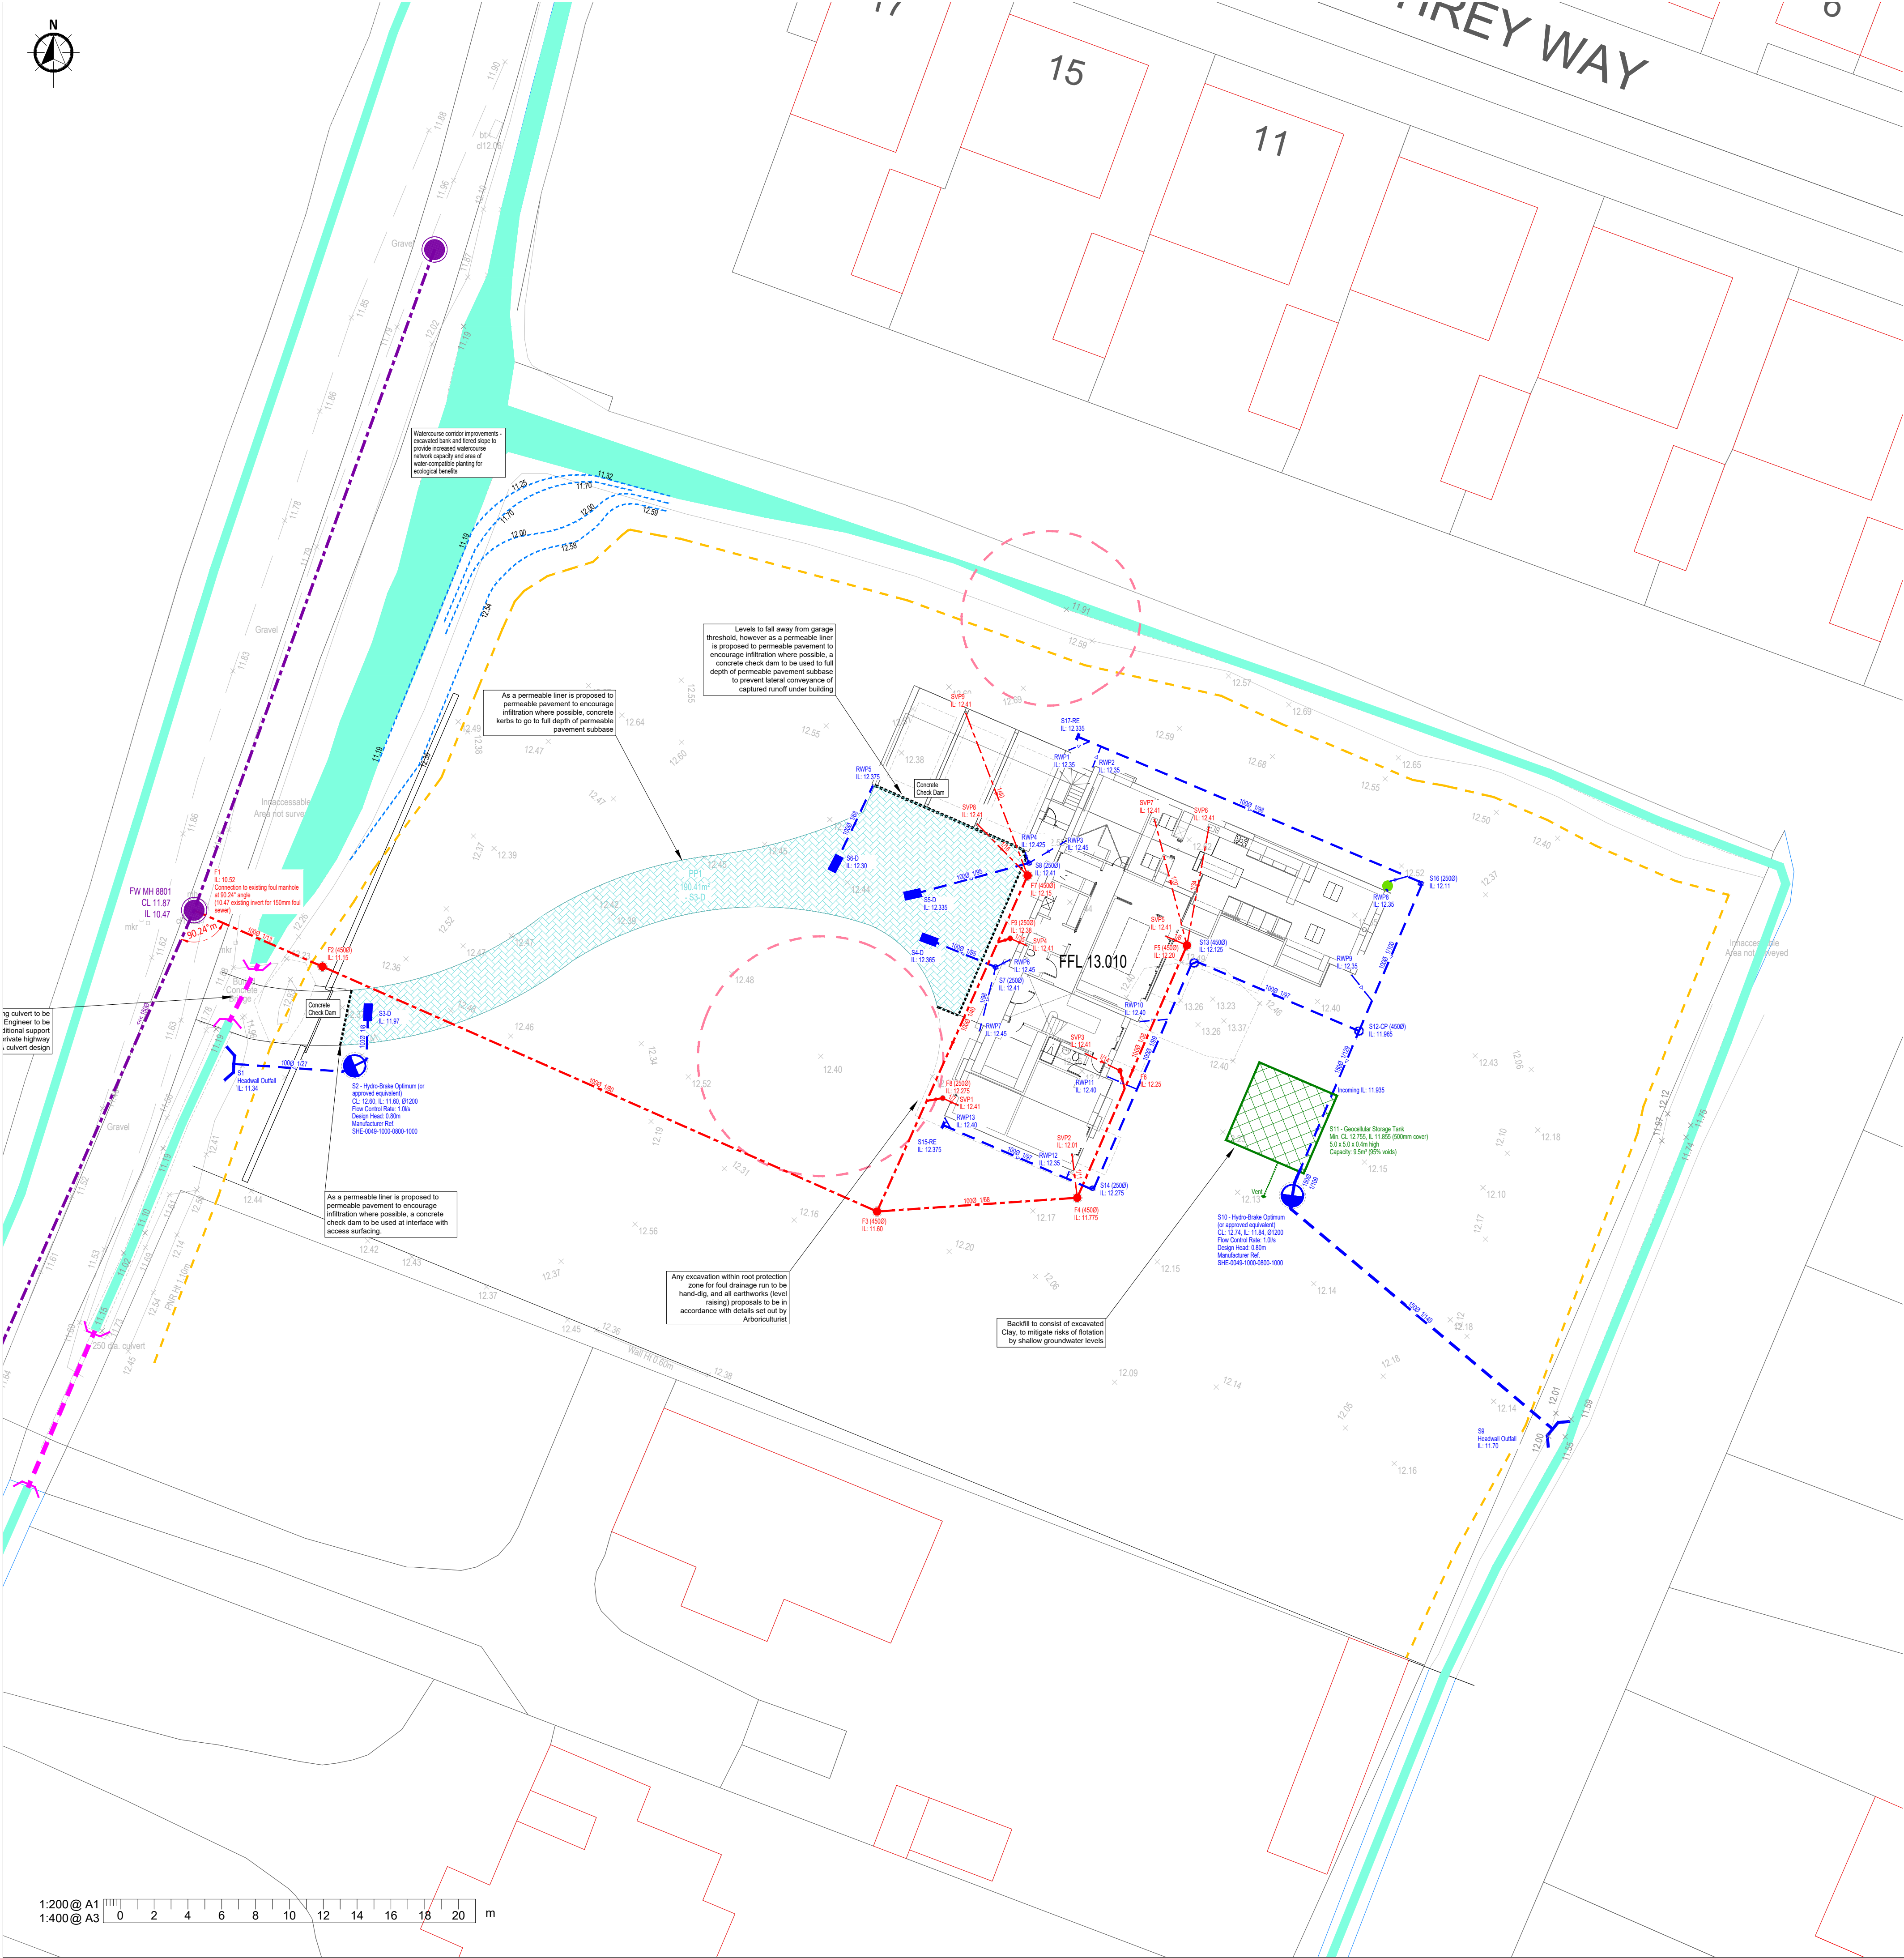

Scale 1:200	Date Oct' 2025	Drawn By DJL	Checked By CT
Drawing No. 2025-C109-001			Rev. -