


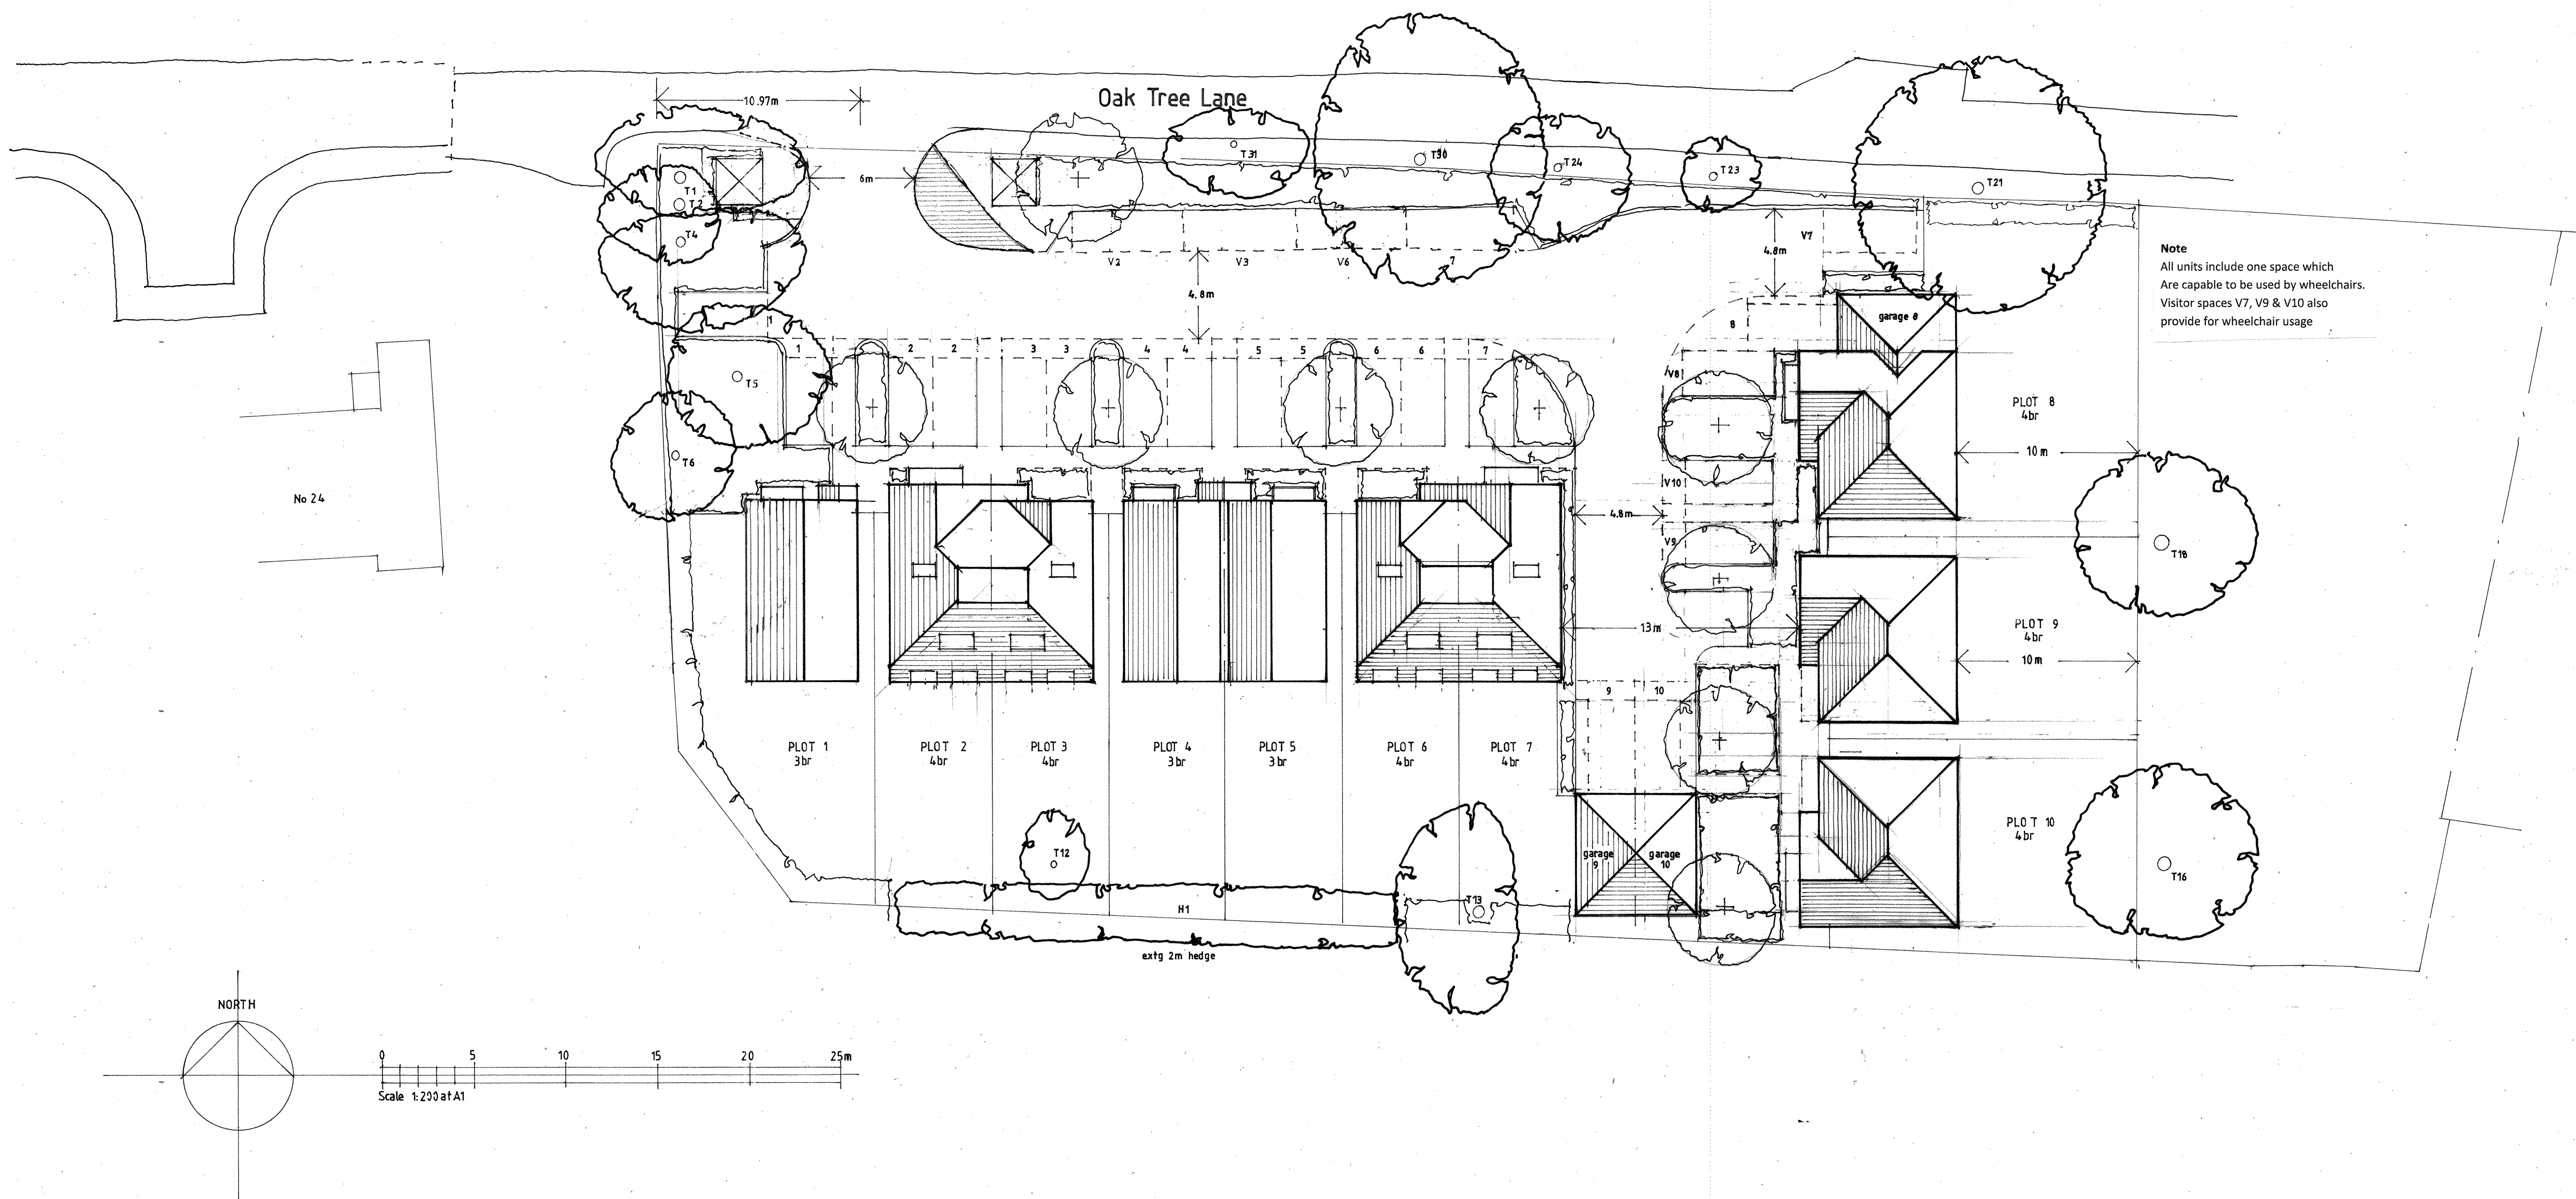

Rev A 30.01.2019
Access amended and grasscrete area added
Verge cut back; kerbline adjusted; bin
collection areas re-located.

Note: Levels are indicative and
approximate. Final levels may
vary according to construction
and local conditions.

**MEASURES
SCARFE**
ARCHITECTS

Project
Ryefields, Oak Tree Lane
Westergate PO20 3GU

Client
Turnbull Land Ltd
and Mr J.C.Cox

Title
Site layout
Scale
1:200@A1 Date
4th September 2018

Drawing Number
918:1117/PL100

88 Kings Road
Teddington
Middlesex TW11 0QE
Tel 020 8943 4767
Email: richard@measuresscarfe.co.uk
Mobile 07989 485 105