



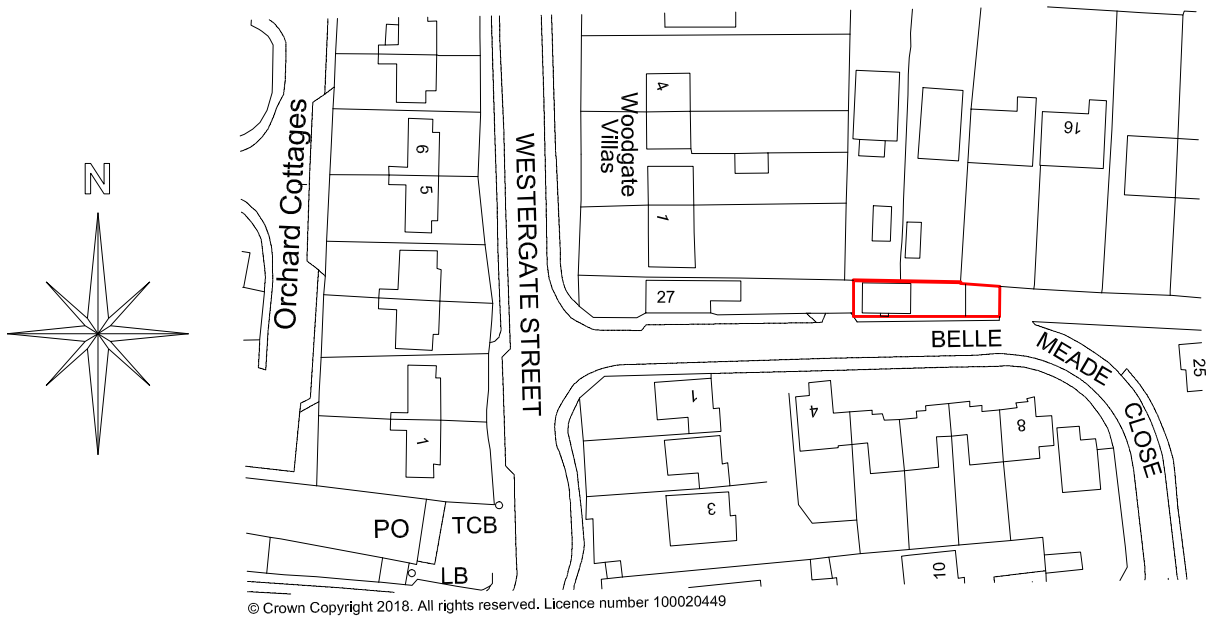

LOCATION PLAN - 1/1250

SCALE 0 10 20 30 40 50 METRES

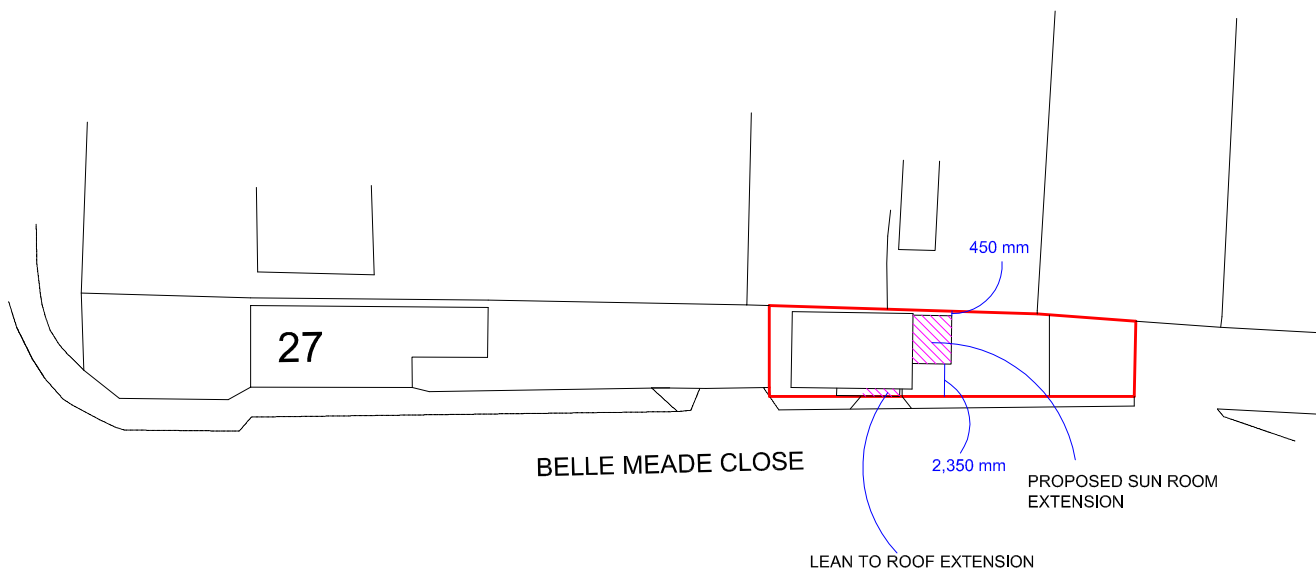

SITE PLAN - 1/500

SCALE 0 10 20 METRES

SUSSEX BUILDING CONSULTANCY LIMITED

HOLLY COTTAGE, 27A BELLE MEADE CLOSE,
WESTERGATE, BOGNOR REGIS.

SCALE - 1/1250 REV - DATE - 01/10/2018



3 NORTHCOTE ROAD
BOGNOR REGIS
PO21 5LZ

TEL/FAX - (01243) 861379