
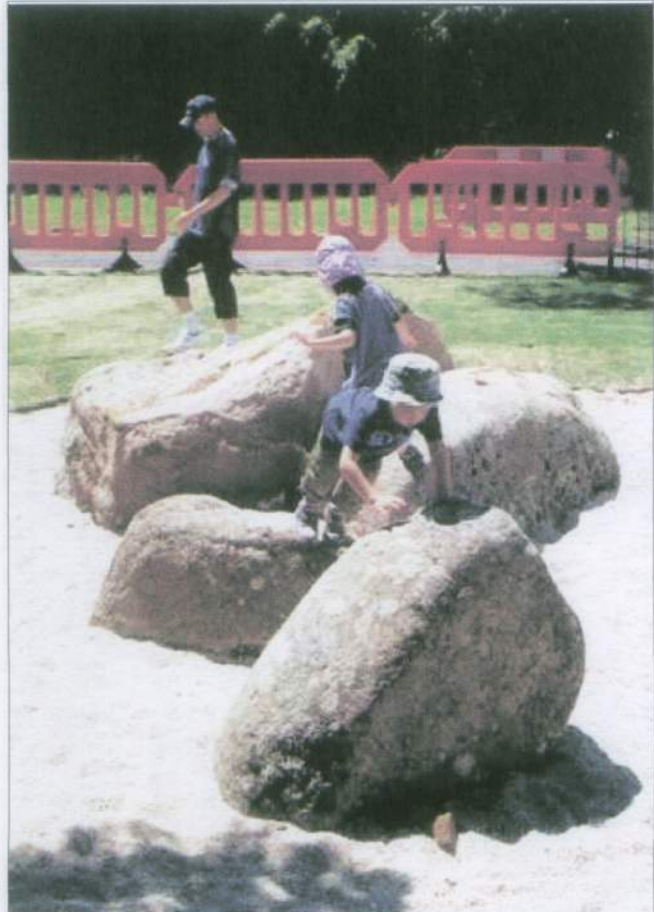


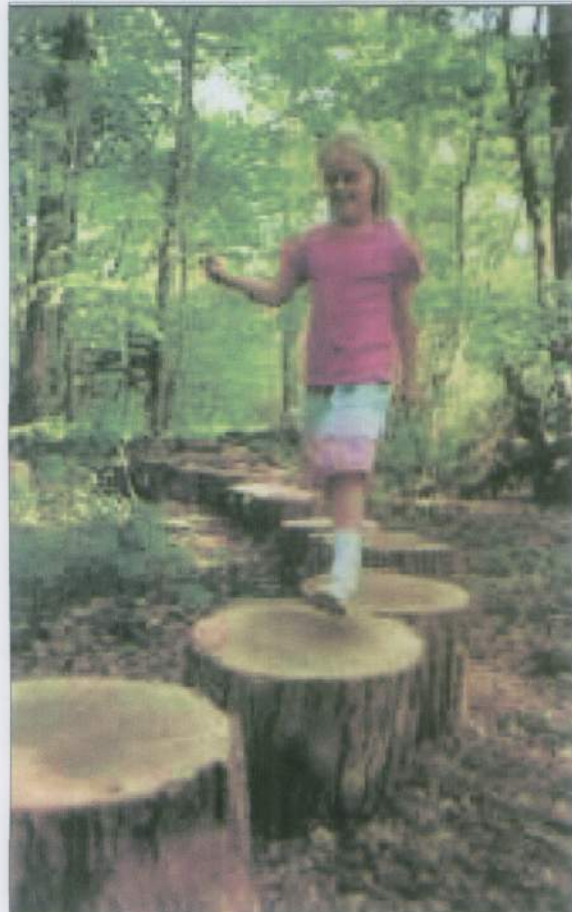

1. Metal Slide
3.63020 from Timberplay

2. Play Tunnel from Timberplay

3. Rotating Beam
6.51500 from Timberplay

4. Multi surface Twin Swing
6.12820 from Timberplay

5. Stepping Logs
H14 from Russell play

6. Recumbent Boulders
TC1003 from Russell play

SPECIFICATION
All works generally, to comply with the written Soft
Landscape Specification.

NOTE: DO NOT SCALE FROM DRAWING

Legend

Proposed *Carpinus* (hombear)
hedge planting to be planted in
a double staggered row 300mm
apart and at 500mm centres in
each row. To be maintained at
1m height

Proposed shrub planting to
receive 75mm bark mulch after
planting operations

Proposed grass areas to be seeded
with A24 (wear and tear) from
Germinal seeds or similar and
approved. Grass to be fully
established before the play area is
opened to the public

Play equipment safety zone to
receive safety mat 500x500mm
laid to manufacturer's specification

Child Proof timber post and rail
fencing by Jacksons with matching
gate



7. Bench with Back
9.20000 with matching Bin
from Timberplay



B				A	
08.03.17	Layout change to path	AE		20.02.17	Layout change to LEAP space
20.02.17	Layout change to LEAP space	DC			
Rev	Date	Details			Drawn



HEAD OFFICE
Rodbourne Rail Business Centre, Grange Lane,
Malmesbury, SN16 0ES
Tel: 01666 825646

Courtyard House, Mill Lane, Godalming, GU7 1EY
Tel: 01483 425714

Suite 6, Crescent House, Yonge Close, Eastleigh, SO50 9SX
Tel: 02382 026300


9 Brownlow Road, Cambridge, CB4 3NG
Tel: 07825 868654

email: mail@acdenv.co.uk
www.acdenvironmental.co.uk



scheme: Hook Lane Westergate
client: David Wilson Homes
drawing: Detailed play area
Proposals
date: May 2016
scale: 1:200@A1
drawing no: BDWS 20440 20B
drawn: DC checked: AE

Copyright of ACD Environmental Ltd. All rights described in
Chapter IV of the Copyright, Designs and Patents Act 1988
have been generally asserted. 2011. Copyright of this plan
remains with ACD until all fees have been paid in full.

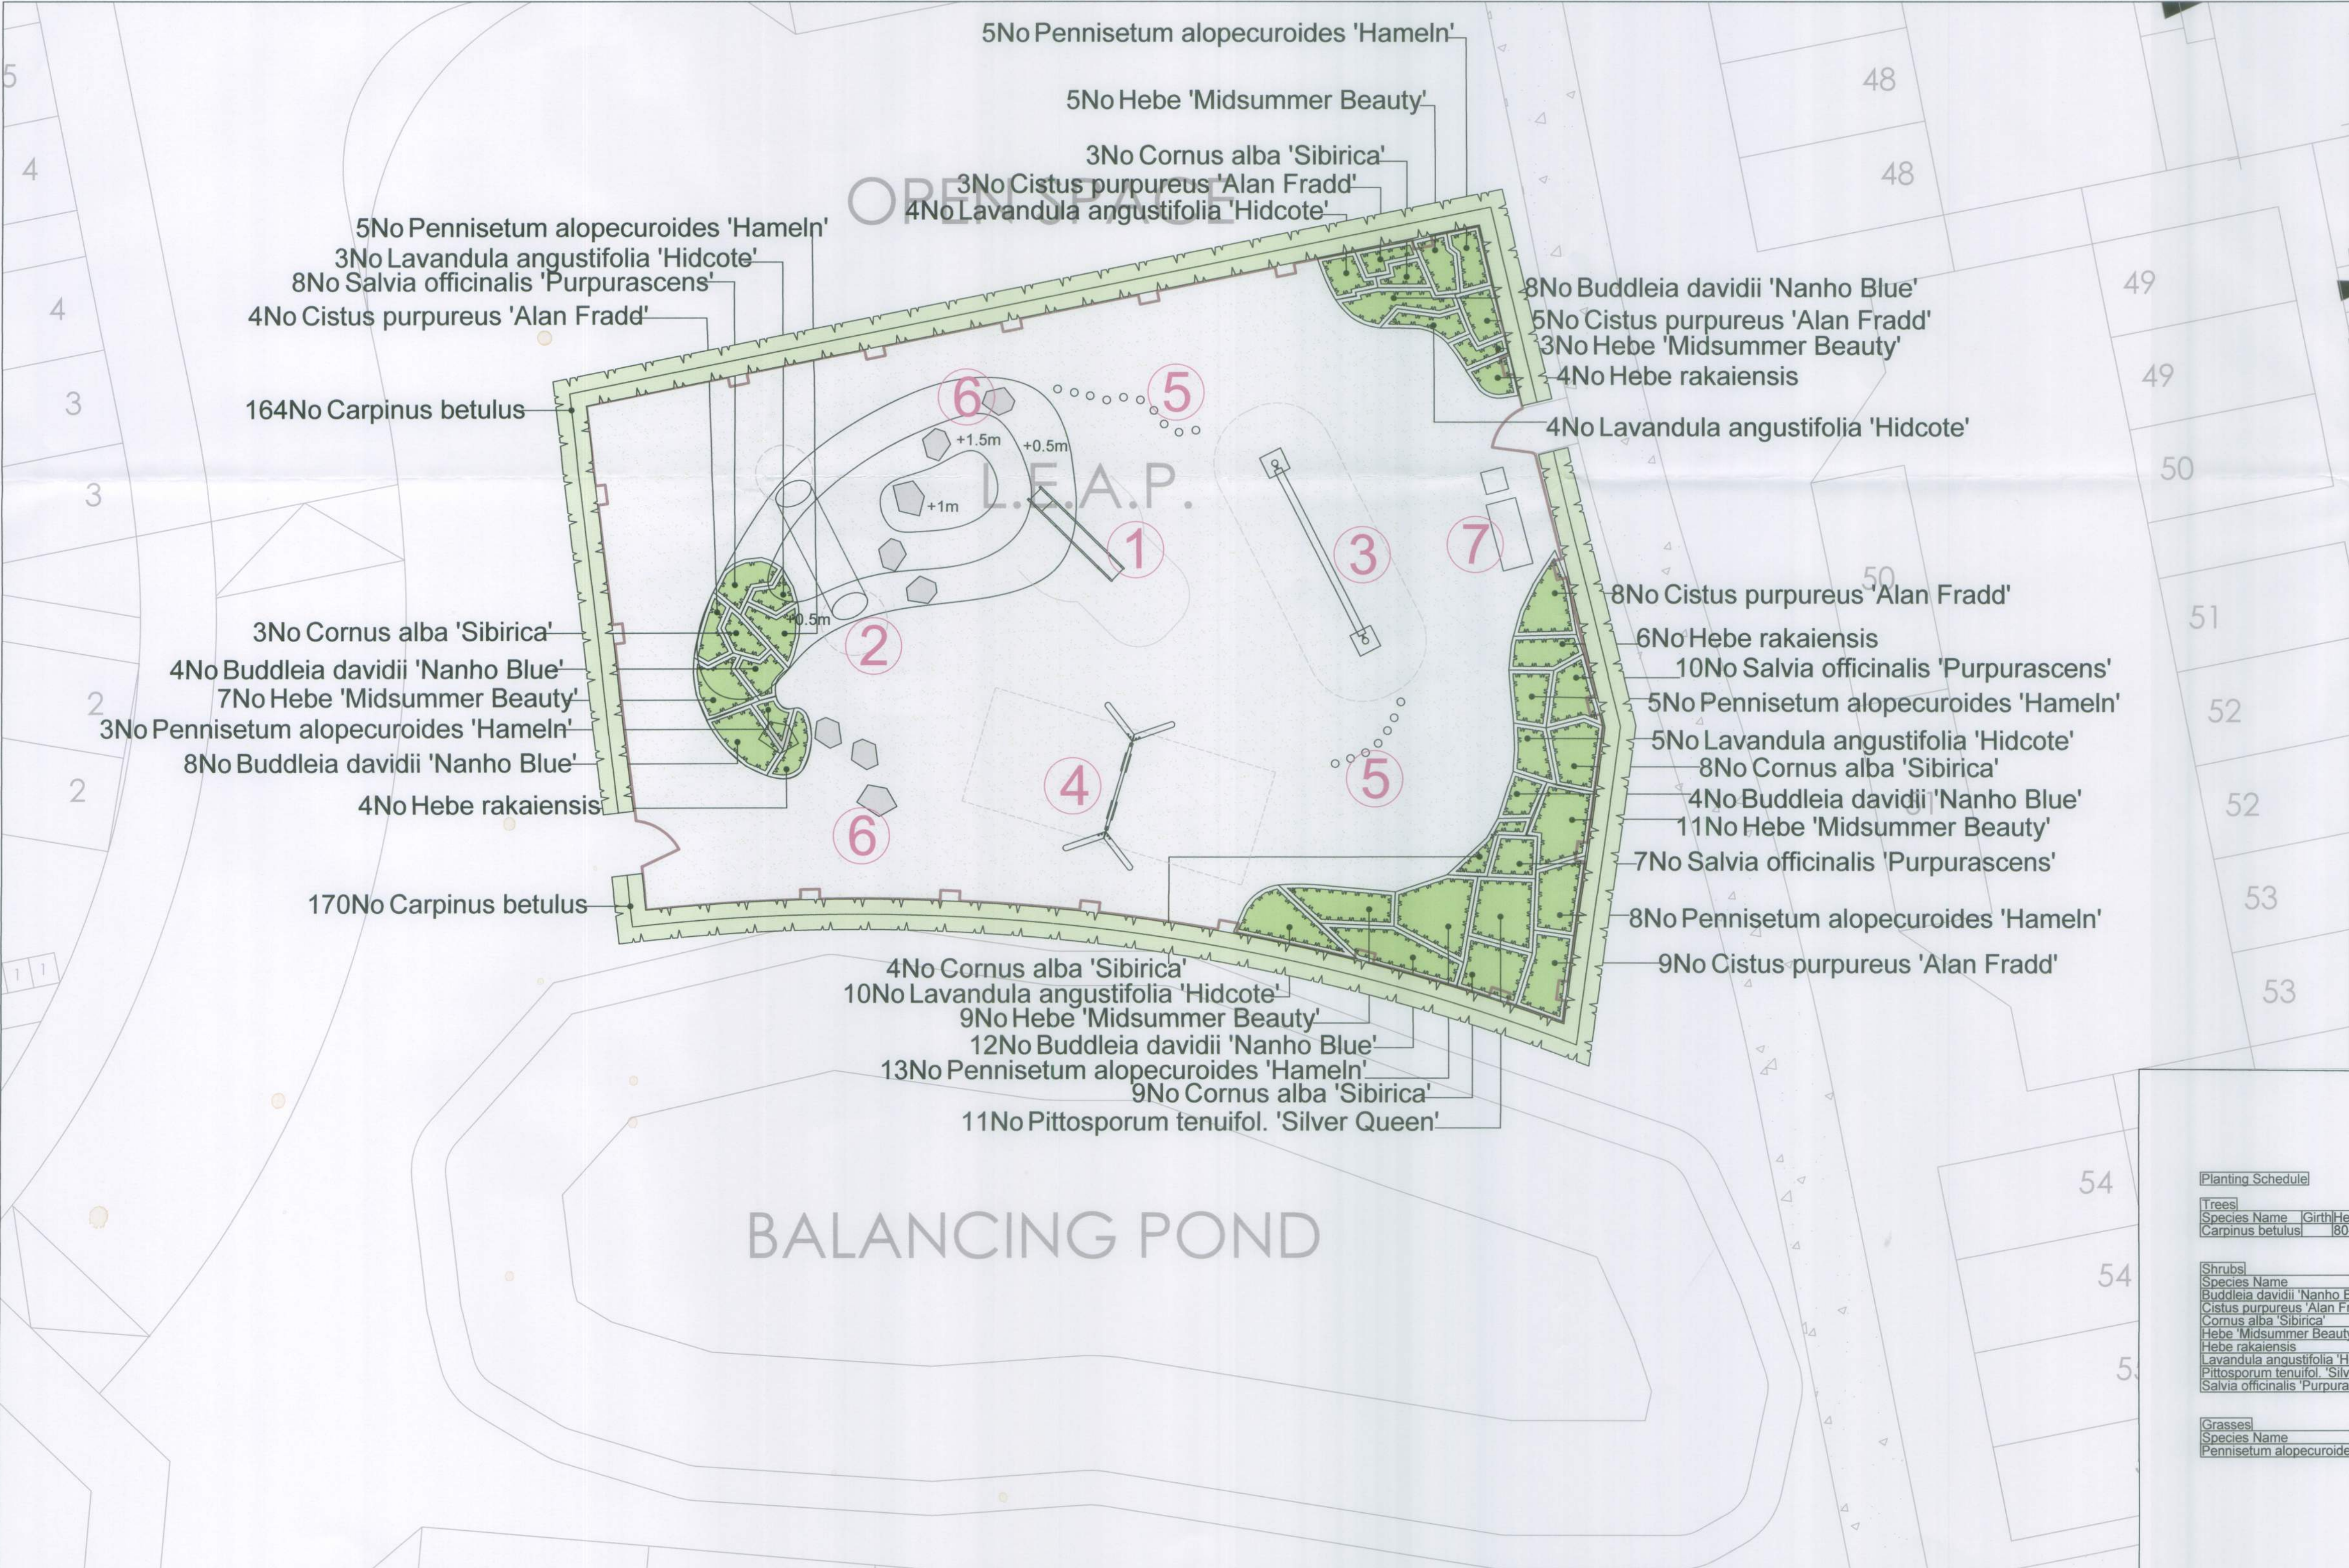

Planting Schedule

Species Name	Girth/Height	Density	Specification	No.
Carpinus betulus	80-100cm/0.5m	Double Staggered at 0.3m offset	Transplant BR1334No	

Species Name	Height	Pot Size	Specification	Density	No.
Buddleia davidii 'Nanho Blue'	40-60cm/5-7.5L	Bushy	4/m ²	36No	
Cistus purpureus 'Alan Fradd'	40-60cm/5-7.5L	Bushy	4/m ²	29No	
Cornus alba 'Sibirica'	40-60cm/5-7.5L	Branched	4/m ²	12No	
Hebe 'Midsummer Beauty'	40-60cm/5-7.5L	Bushy	4/m ²	35No	
Hebe rakaiensis	30-40cm/5-7.5L	Bushy	4/m ²	14No	
Lavandula angustifolia 'Hidcote'	30-40cm/5-7.5L	Bushy	4/m ²	26No	
Pittosporum tenuifol. 'Silver Queen'	40-60cm/5-7.5L	Bushy	4/m ²	11No	
Salvia officinalis 'Purpurascens'	20-30cm/3L	Bushy	6/m ²	25No	

Species Name	Height	Pot Size	Specification	Density	No.
Pennisetum alopecuroides 'Hameln'	5-7.5L			4/m ²	39No