



NOTES


1. All dimensions are in metres unless stated otherwise.
2. Do not scale from this drawing. Only written dimensions are to be used.
3. This drawing should be read in conjunction with the Architect's and Structural Engineer's design drawings and specification.
4. Site layout based on layout provided by Calton Design Partnership Site Layout, Drawing Number 160104/SL Revision X (Dated 09/03/2017).
5. Topographic Survey as per Steline Topographical Survey, Drawing Numbers 36VZ0101 Revision A (dated February 2016).
6. **ANY VARIANCE OR DISCREPANCY MUST BE REPORTED BACK TO RCP ENGINEERING BEFORE WORK BEGINS.**

KEY

Site Boundary	
Finished Floor Level & Garage Finished Floor Level	40.90
Primary Road Contour	40.50
Secondary Road Contour	40.00
Existing Ground Level	+05.00

CDM NOTES

1. **EXISTING SERVICES.** Depth of existing services must be determined prior to works commencing. The contractor is responsible for establishing underground services in accordance with HSE Guidance note HS (G) 47. Any services which would be within the proposed construction layers must be lowered to below the sub-base.

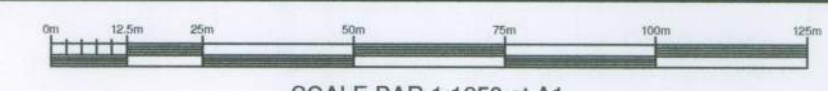

SCALE BAR 1:1250 at A1
© Crown copyright. All rights reserved. Licence number 100042156

Rev.	Date	Details	By	Chkd	Appd
B	13.03.17	Updated to CDP Site Layout rev X issued 09-03-17.	KJ	SLW	TS
A	22.08.16	Levels updated to suit revised vertical alignment	TS	TS	TS

Client:-



Site:- Hook Lane Westergate West Sussex	Drawing Title:- Proposed Levels Strategy
--	---

Date:	August 2016	Scales:	1:500 at A1
Drawn:	TS	Checked:	TS
Approved:	TS		

Drawing No. BSO/E4462/020 B

FOR INFORMATION ONLY



Rogers Cory Partnership
Civil, Structural and Architectural Consultants

the old school old school road
hook hampshire rg27 9nj
t 01256 769269 e mail@rcpconsultants.co.uk
f 01256 763048 w rcpconsultants.co.uk