Appendix D Information Provided by the Client

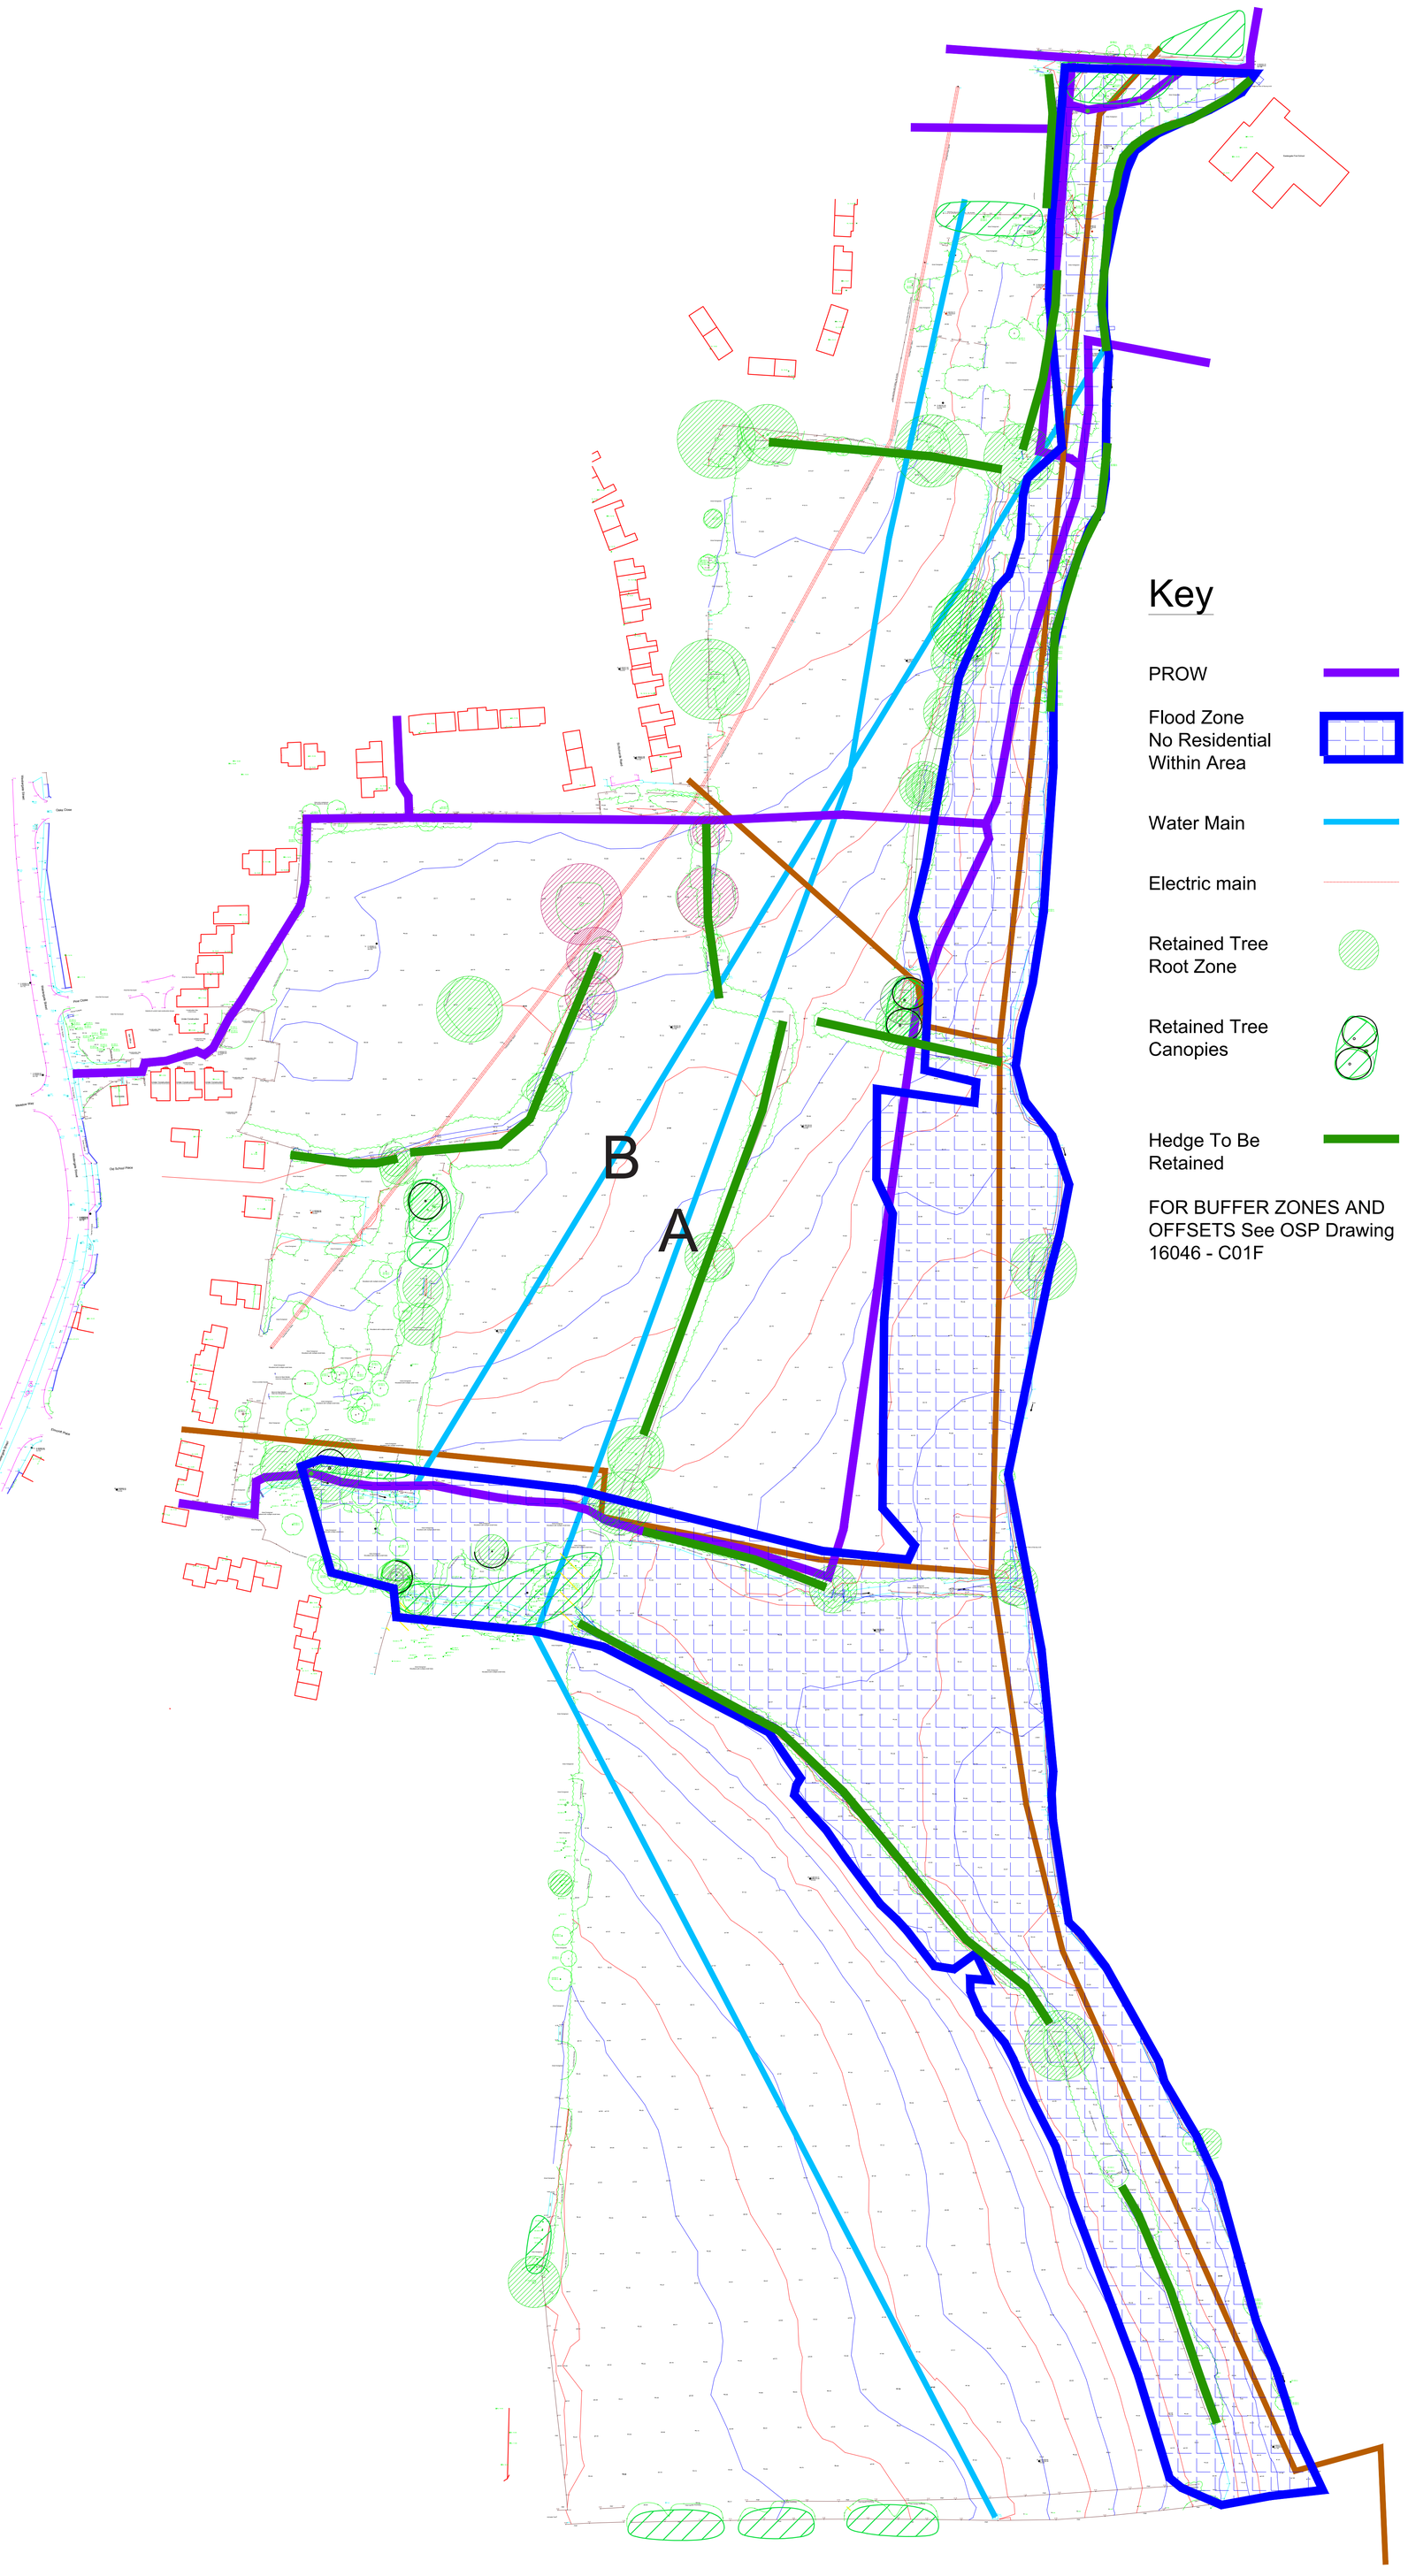

Key

PROW

Flood Zone
No Residential
Within Area

Water Main

Electric main

Retained Tree
Root Zone

Retained Tree
Canopies

Hedge To Be
Retained

FOR BUFFER ZONES AND
OFFSETS See OSP Drawing
16046 - C01F

Rev	Date	Description	Init.

CALA HOMES

Job title
LAND EAST OF
WESTERGATE

Drawing title
CONSTRAINTS PLAN

Status For Information

Scale	Date	Drawn
1:1000@ A0	OCT 20	LK

Dwg No.	Rev.
00163_CALA_CN_01	-

ARUN DISTRICT COUNCIL AL/11/24/OUT

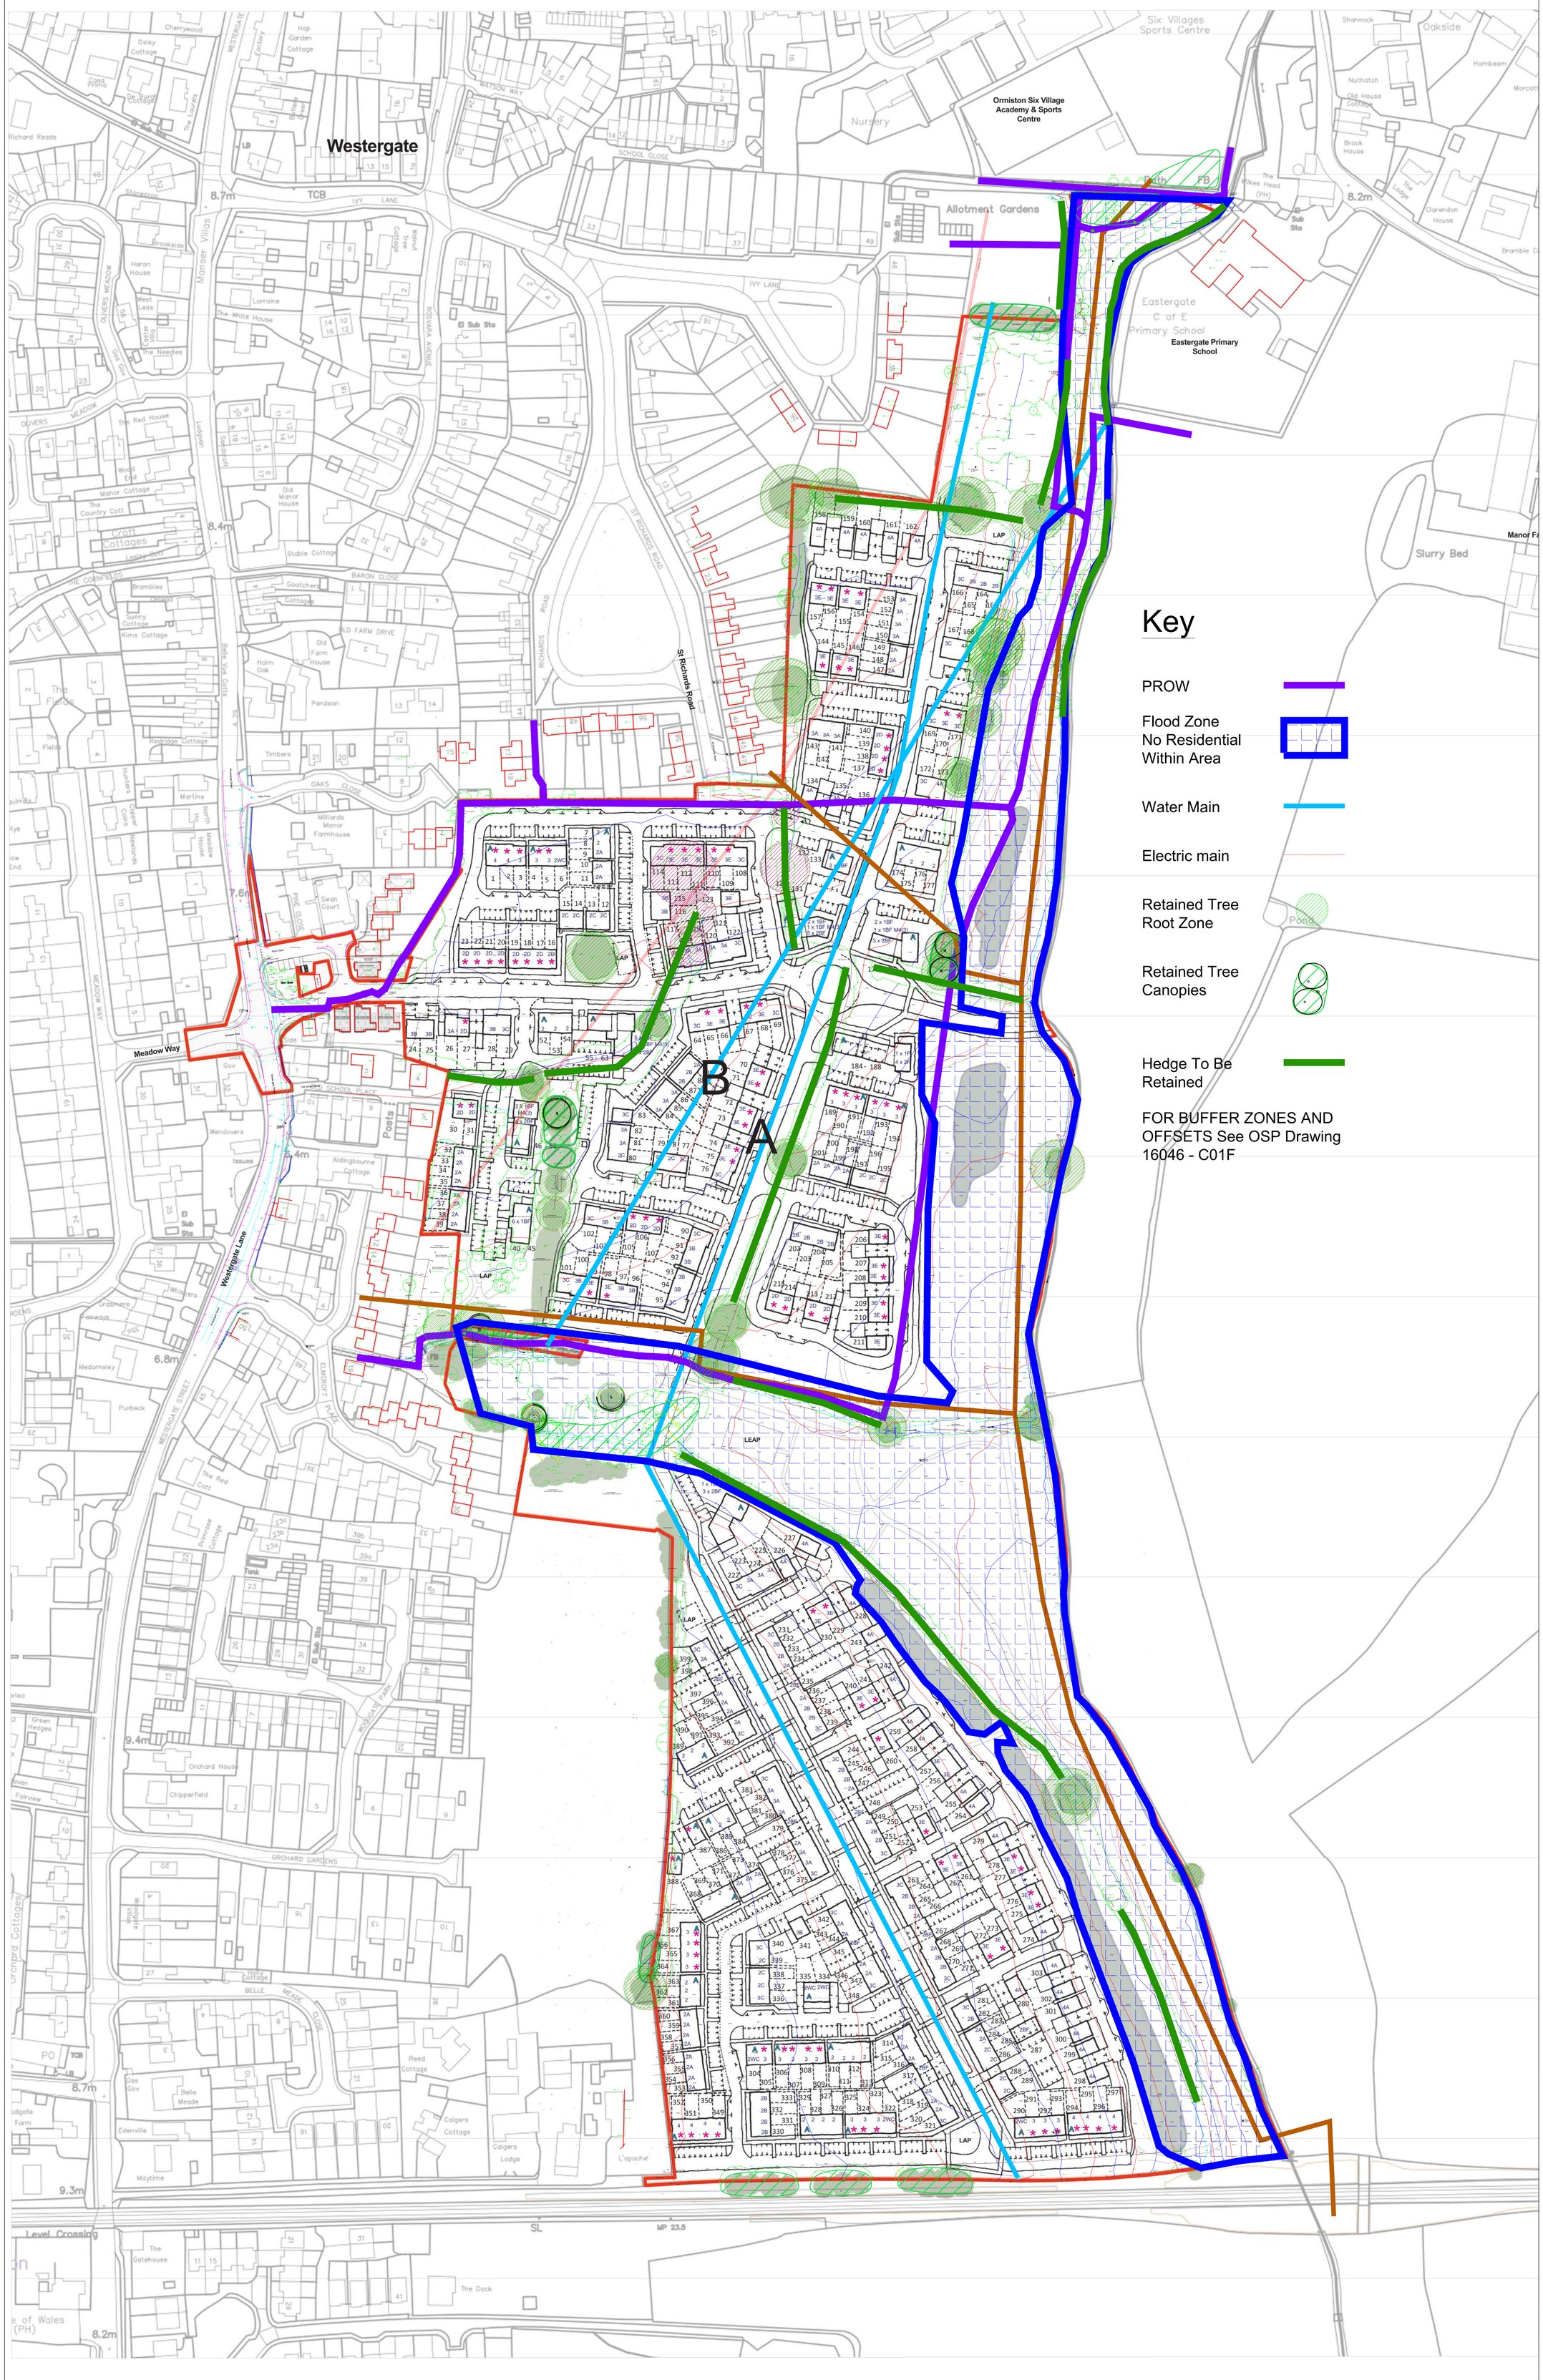

Rev	Date	Description	Init.

CALA HOMES

Job title
LAND EAST OF WESTERGATE

Drawing title
CONSTRAINTS PLAN

Status
For Information

Scale	Date	Drawn
1:1000@ A0	OCT 20	LK

Dwg No.	Rev.
00163_CALA_CN_01	-

ARUN DISTRICT COUNCIL AL/11/24/OUT